


4 This type numeral indicates SHEET NUMBER
4 This type numeral indicates BLOCK NUMBER
..... Dotted lines along roads and elsewhere indicate SHEET BOUNDARIES

KEY MAP

DATE	NAME	NO.
OCT. 1, 1989	ROBERT C. BOGART	15474
JAN. 1, 1990	ROBERT C. BOGART	15474
JAN. 1, 1991	H. CLAY McELDOWNEY	20891
JAN. 1, 1992	H. CLAY McELDOWNEY	20891
DEC. 1, 1992	H. CLAY McELDOWNEY	20891
SEPT. 1, 1993	H. CLAY McELDOWNEY	20891
OCT. 1, 1993	H. CLAY McELDOWNEY	20891
NOV. 5, 1993	H. CLAY McELDOWNEY	20891
DEC. 31, 1993	H. CLAY McELDOWNEY	20891
JAN. 1, 1995	PATRICK H. FATTON, P.L.S.	35361
JAN. 1, 1996	PATRICK H. FATTON, P.L.S.	35361
JULY 1998	H. CLAY McELDOWNEY, P.E., L.S.	20891
JAN. 1999	H. CLAY McELDOWNEY, P.E., L.S.	20891
FEB. 2000	H. CLAY McELDOWNEY, P.E., L.S.	20891
FEB. 2001	H. CLAY McELDOWNEY, P.E., L.S.	20891
JAN. 2002	H. CLAY McELDOWNEY, P.E., L.S.	20891
NOV. 2002	H. CLAY McELDOWNEY, P.E., L.S.	20891
DEC. 2003	DONALD H. KAMP, P.L.S.	26953
DEC. 2004	DONALD H. KAMP, P.L.S.	26953
DEC. 2005	DONALD H. KAMP, P.L.S.	26953
JAN. 2007	H. CLAY McELDOWNEY, P.E., L.S.	20891
JAN. 2008	H. CLAY McELDOWNEY, P.E., L.S.	20891
JAN. 2009	H. CLAY McELDOWNEY, P.E., L.S.	20891
JAN. 2010	WILLIAM G. BERGH, PLS	GS23946
DEC. 2010	WILLIAM G. BERGH, PLS	GS23946
DEC. 2011	WILLIAM G. BERGH, PLS	GS23946
JAN. 2013	ERIC V. WILDE, PLS	43279
JAN. 2014	WILLIAM G. BERGH, PLS	GS23946
JAN. 2015	WILLIAM G. BERGH, PLS	GS23946
JAN. 2016	WILLIAM G. BERGH, PLS	GS23946
MAR. 2017	WILLIAM G. BERGH, PLS	GS23946
JULY 2018	WILLIAM G. BERGH, PLS	GS23946
JAN. 2020	WILLIAM G. BERGH, PLS	GS23946
NOV. 2021	WILLIAM G. BERGH, PLS	GS23946
NOV. 2023	WILLIAM G. BERGH, PLS	GS23946

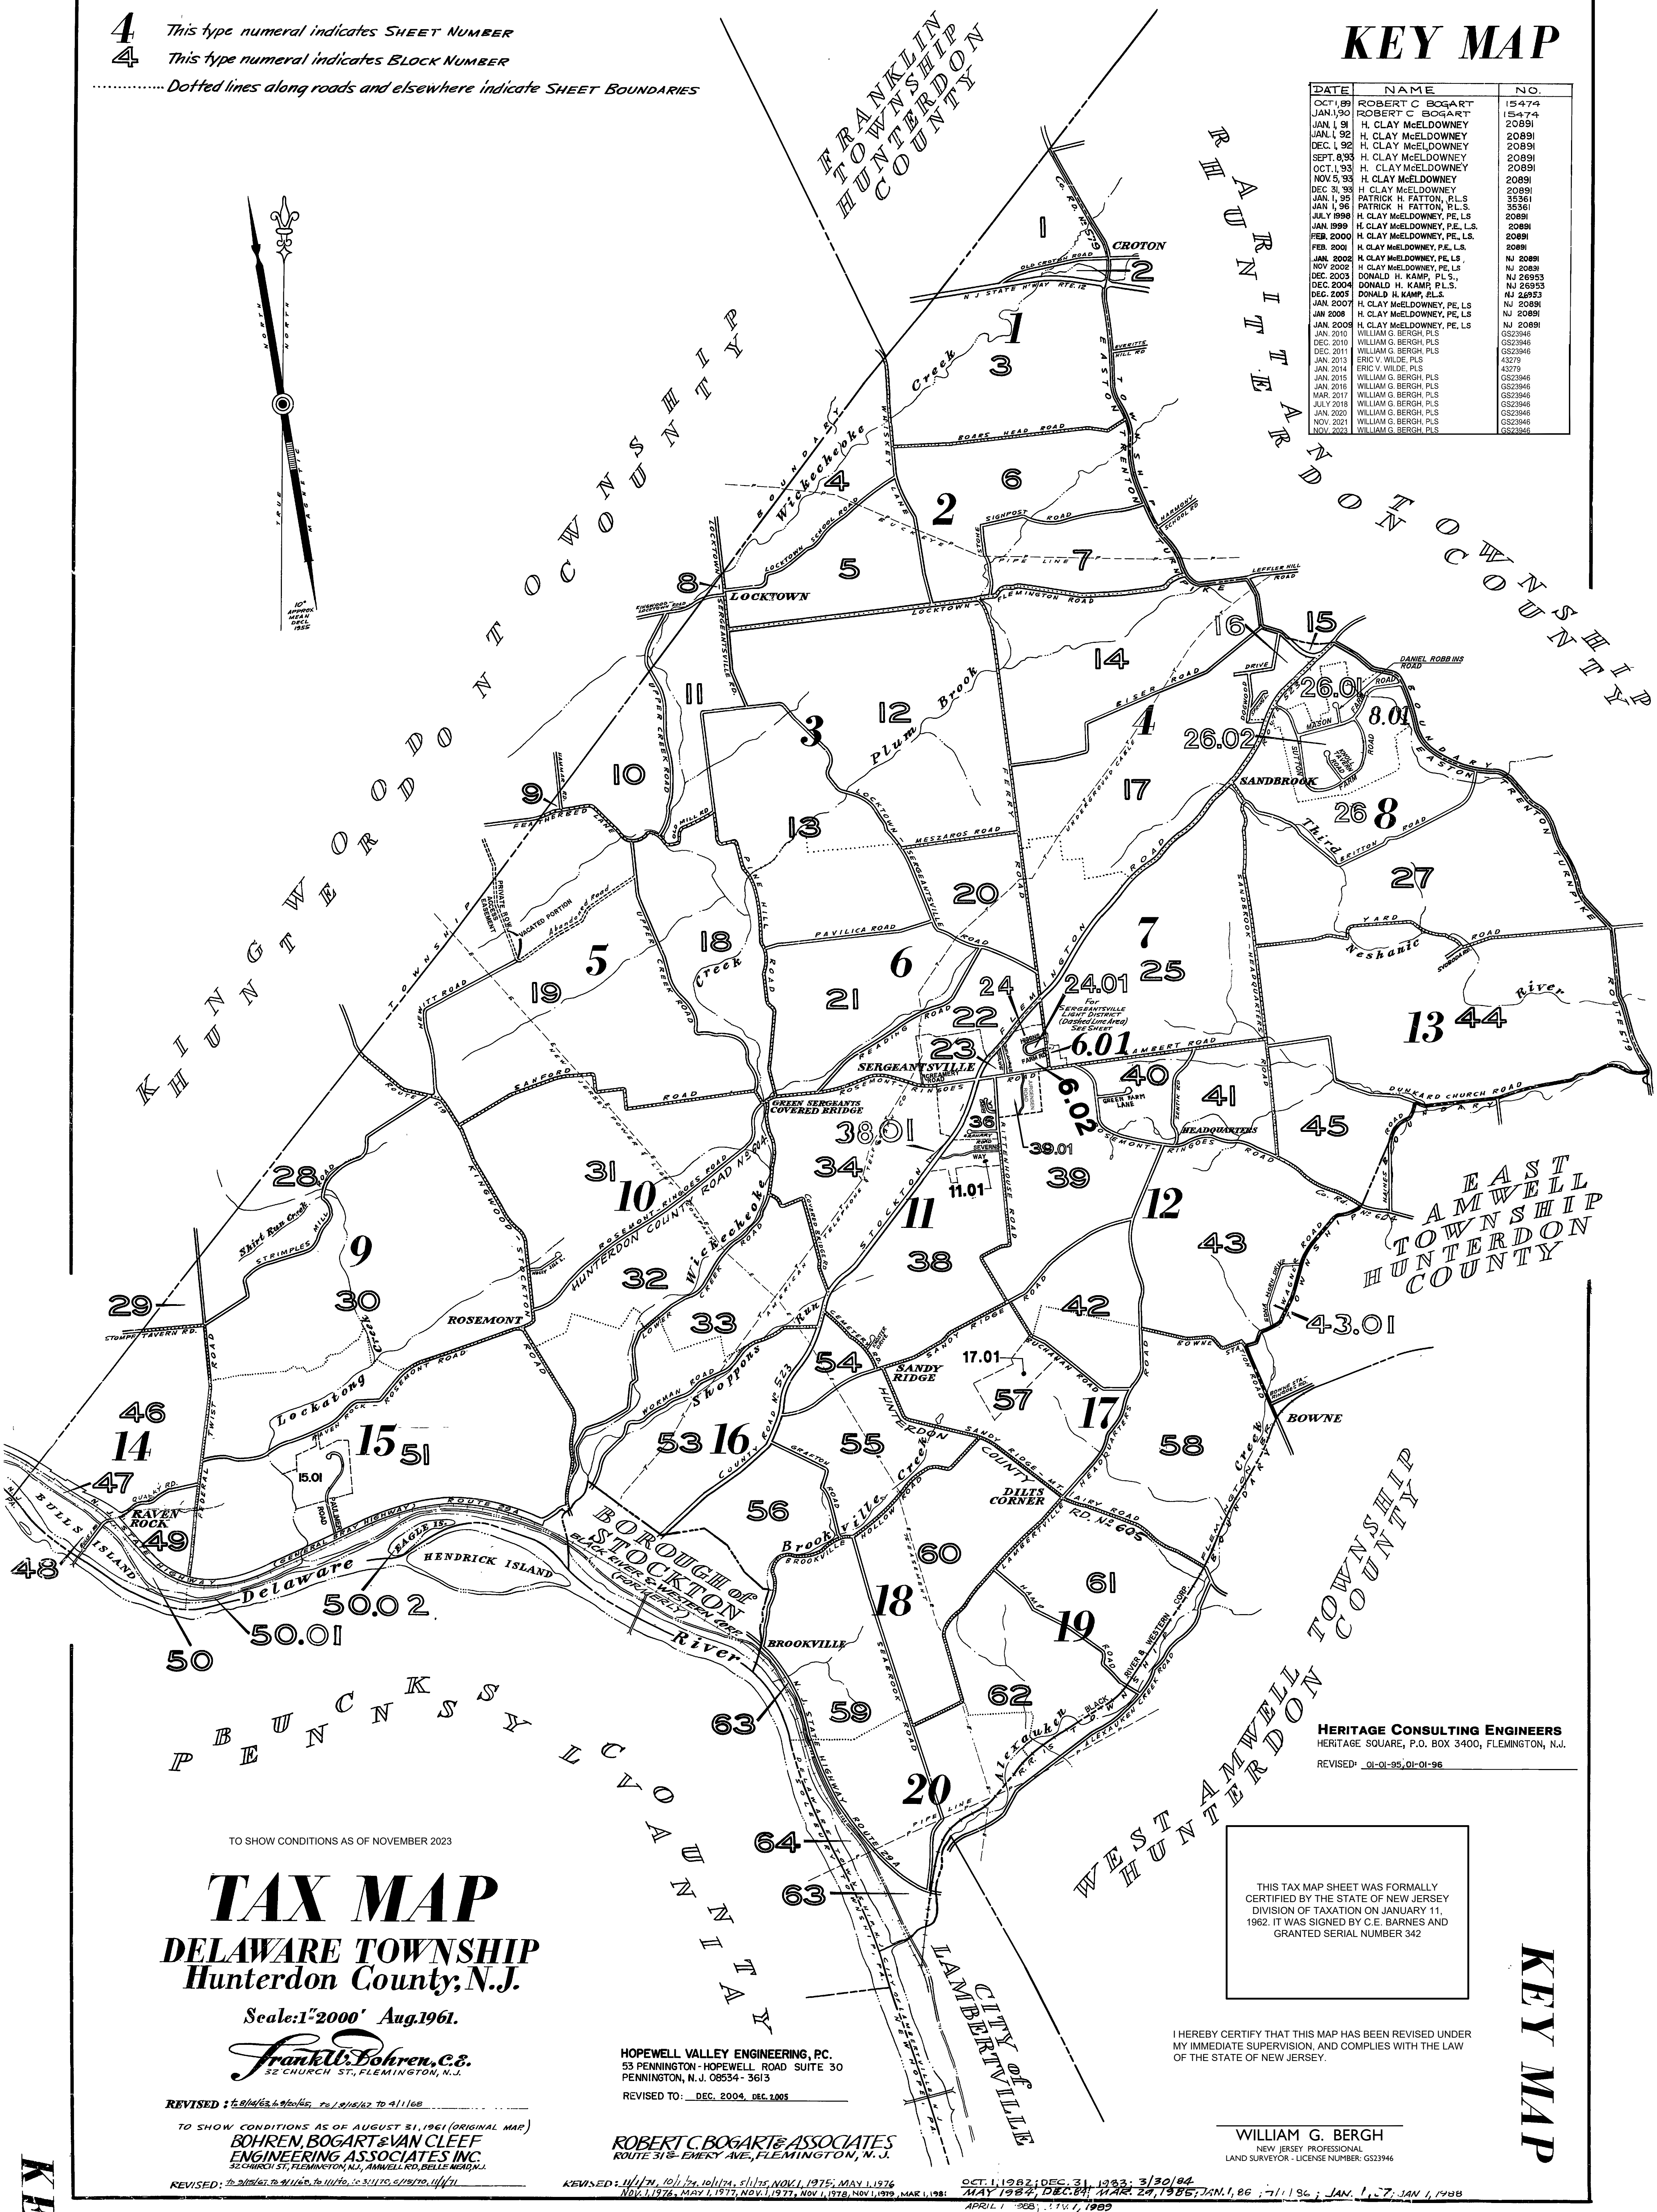

TO SHOW CONDITIONS AS OF NOVEMBER 2023

TAX MAP

DELAWARE TOWNSHIP

Hunterdon County, N.J.

Scale: 1"=2000' Aug. 1961.

Frank W. Bohren, C.E.
32 Church St., Flemington, N.J.

REVISED: 7/8/1963, 6/9/1965, 7/2/1965, 12/2/1967, 4/1/1968

TO SHOW CONDITIONS AS OF AUGUST 31, 1961 (ORIGINAL MAP)

BOHREN, BOGART & VAN CLEEF
ENGINEERING ASSOCIATES INC.
52 Church St., Flemington, N.J., ANNELAND, BELLEVILLE, N.J.

REVISED: 7/8/1963, 6/9/1965, 7/2/1965, 12/2/1967, 4/1/1968

HOPEWELL VALLEY ENGINEERING, P.C.
53 PENNINGTON - HOPEWELL ROAD SUITE 50
PENNINGTON, N.J. 08534-3613

REVISED TO: DEC. 2004, DEC. 2005

ROBERT C. BOGART & ASSOCIATES
ROUTE 31 & EMERY AVE., FLEMINGTON, N.J.

REVISED: 11/1/71, 10/1/72, 10/1/74, 5/1/75, NOV. 1975, MAY 1, 1976
NOV. 1, 1976, MAY 1, 1977, NOV. 1, 1977, NOV. 1, 1978, NOV. 1, 1979, MAR. 1, 1981

OCT. 1, 1982; DEC. 31, 1983; 3/30/84
MAY 1984, DEC. 31, 1984, MAR. 24, 1985, JAN. 1, 86; 7/1/86; JAN. 1, 1987; JAN. 1, 1988
APRIL 1, 1988; 1/1/1989

HERITAGE CONSULTING ENGINEERS
HERITAGE SQUARE, P.O. BOX 3400, FLEMINGTON, N.J.
REVISED: 01-01-95, 01-01-96



THIS TAX MAP SHEET WAS FORMALLY
CERTIFIED BY THE STATE OF NEW JERSEY
DIVISION OF TAXATION ON JANUARY 11,
1962. IT WAS SIGNED BY C.E. BARNES AND
GRANTED SERIAL NUMBER 342

I HEREBY CERTIFY THAT THIS MAP HAS BEEN REVISED UNDER
MY IMMEDIATE SUPERVISION, AND COMPLIES WITH THE LAW
OF THE STATE OF NEW JERSEY.

WILLIAM G. BERGH
NEW JERSEY PROFESSIONAL
LAND SURVEYOR - LICENSE NUMBER: GS23946

KEY MAP

REVISIONS		
DATE	NAME	NO.
DECEMBER 2010	WILLIAM G. BERGH, P.L.S.	GS23946
JANUARY 2014	ERIC V. WILDE, P.L.S.	43279
JULY 2018	WILLIAM G. BERGH, P.L.S.	GS23946
JANUARY 2020	WILLIAM G. BERGH, P.L.S.	GS23946

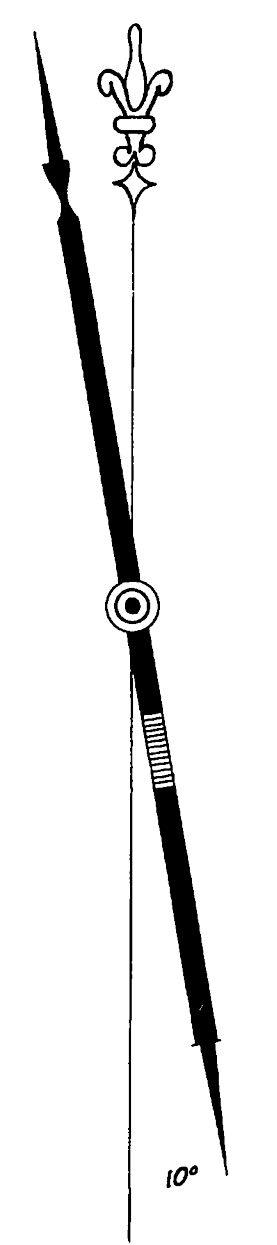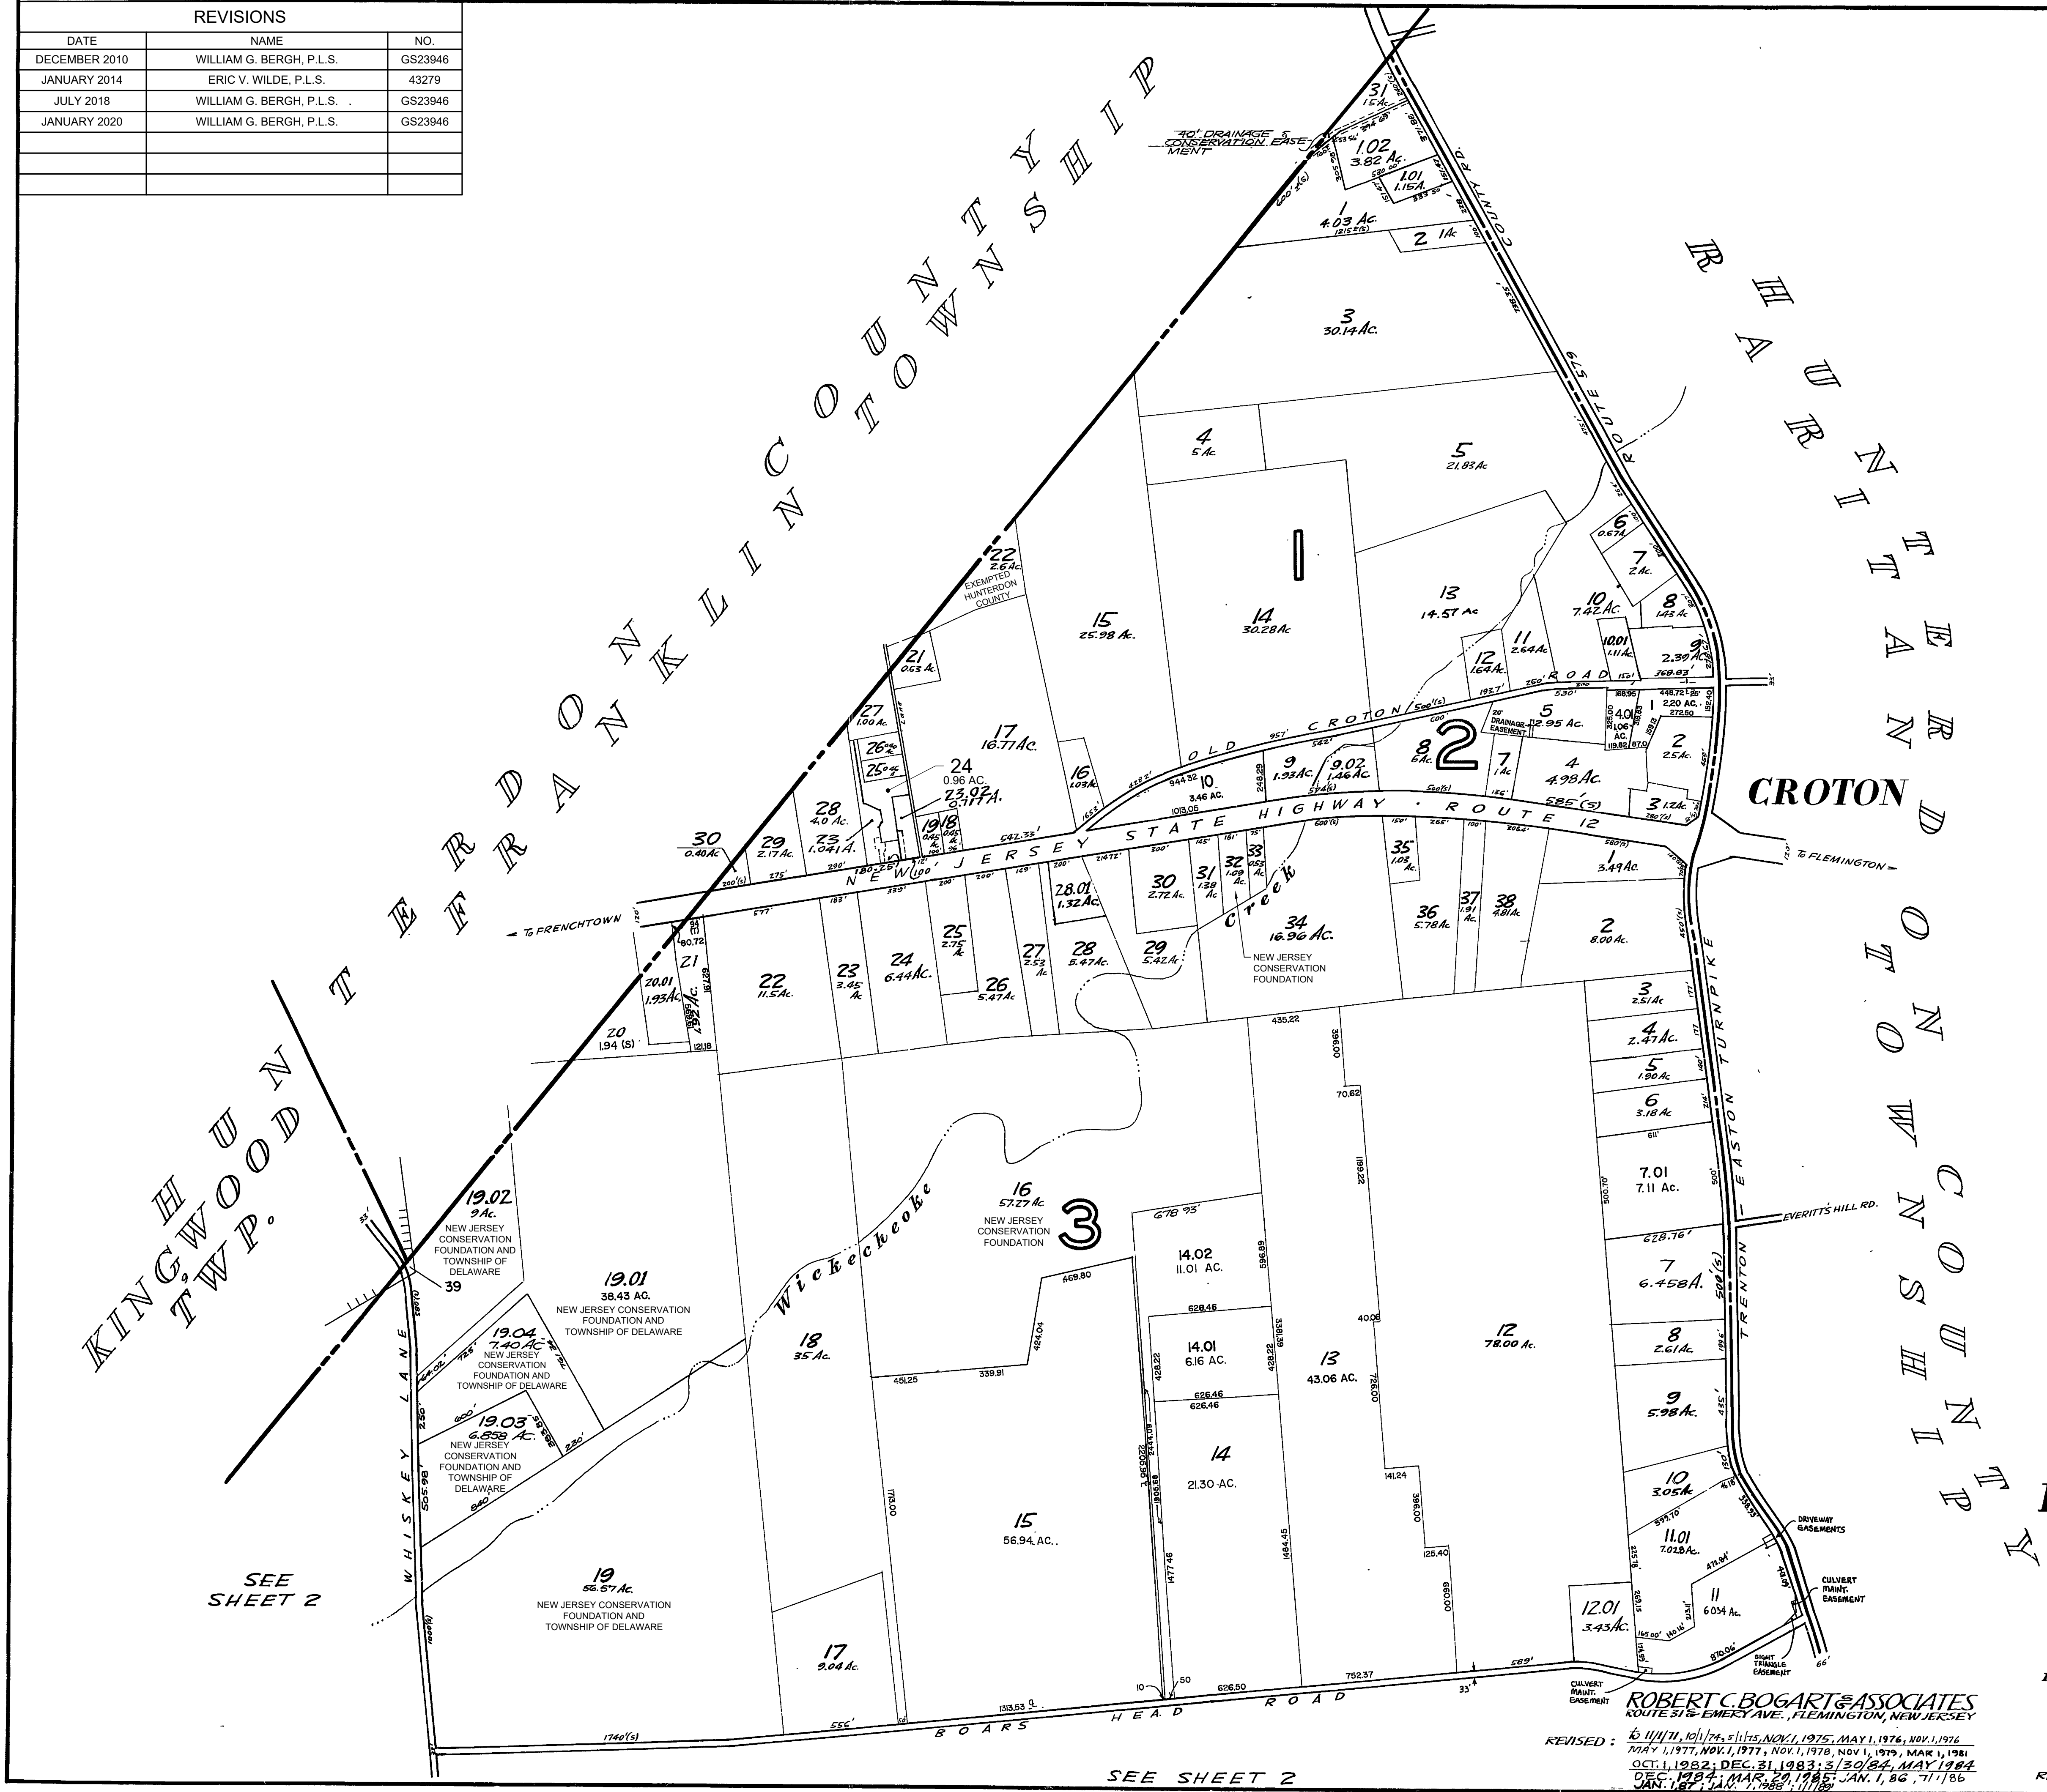

HERITAGE CONSULTING ENGINEERS
HERITAGE SQUARE, P.O. BOX 3400, FLEMINGTON, N.J.
REVISED: 01-01-95, 01-01-96

HOPWELL VALLEY ENGINEERING, P.C.
53 PENNINGTON - HOPEWELL ROAD SUITE 30
PENNINGTON, N.J. 08534-3613
REVISED TO: DEC. 2004, DEC. 2005

THIS TAX MAP SHEET WAS FORMALLY
CERTIFIED BY THE STATE OF NEW JERSEY
DIVISION OF TAXATION ON JANUARY 11,
1962. IT WAS SIGNED BY C.E. BARNES AND
GRANTED SERIAL NUMBER 342

TAX MAP

DELAWARE TOWNSHIP

Hunterdon County, N.J.

Scale: 1" = 400' Aug. 1961

Franklin Bohren, C.S.
32 CHURCH ST., FLEMINGTON, N.J.

ROBERT C. BOGART & ASSOCIATES
ROUTE 312 EMERY AVE., FLEMINGTON, NEW JERSEY

REVISED: 10/11/71, 10/11/74, 5/11/75, NOV. 1, 1976, MAY 1, 1976, MAY 1, 1977, NOV. 1, 1977, NOV. 1, 1978, NOV. 1, 1979, MAY 1, 1981, OCT. 1, 1982, DEC. 31, 1983, 3/30/84, MAY 1984, DEC. 1984, MAR. 20, 1985, JAN. 1, 86, 7/1/86, JAN. 1, 87, JAN. 1, 1988, 1/1/89

REVISED: 10/11/71, 10/11/74, 5/11/75, NOV. 1, 1976, MAY 1, 1976, MAY 1, 1977, NOV. 1, 1977, NOV. 1, 1978, NOV. 1, 1979, MAY 1, 1981, OCT. 1, 1982, DEC. 31, 1983, 3/30/84, MAY 1984, DEC. 1984, MAR. 20, 1985, JAN. 1, 86, 7/1/86, JAN. 1, 87, JAN. 1, 1988, 1/1/89

BOHREN, BOGART & VAN CLEEF
ENGINEERING ASSOCIATES INC.
32 CHURCH ST., FLEMINGTON, N.J., ANNAPOLIS, MD., BELLE MEAD, N.J.

REVISED: 10/11/71, 10/11/74, 5/11/75, NOV. 1, 1976, MAY 1, 1976, MAY 1, 1977, NOV. 1, 1977, NOV. 1, 1978, NOV. 1, 1979, MAY 1, 1981, OCT. 1, 1982, DEC. 31, 1983, 3/30/84, MAY 1984, DEC. 1984, MAR. 20, 1985, JAN. 1, 86, 7/1/86, JAN. 1, 87, JAN. 1, 1988, 1/1/89

TAX MAP

DELAWARE TOWNSHIP

Hunterdon County, N.J.

Scale: 1" = 400' Aug. 1961

Franklin Doherty, C.E.
32 CHURCH ST., FLEMINGTON, N.J.

REVISED: 6/9/63, 6/9/65, 9/15/67 to 4/1/68

BOHREN, BOGART & VAN CLEEF
ENGINEERING ASSOCIATES INC.
32 CHURCH ST. FLEMINGTON, N.J., ANNEX RD. BELLE MEAD, N.J.

REVISED: 7/9/67, 10/14/69, 10/11/70, 6/15/70 to 11/1/71

ROBERT C. BOGART & ASSOCIATES
ROUTE 318-EMERY AVE., FLEMINGTON, NEW JERSEY

REVISED: 6/11/71, 10/17/71, 5/1/75, NOV. 1, 1975, MAY 1, 1976, NOV. 1, 1976
MAY 1, 1977, NOV. 1, 1977, NOV. 1, 1978, NOV. 1, 1979
MAR. 1, 1981, NOV. 1, 1981

OCT. 1, 1982; DEC. 31, 1983; 3/30/84
MAY 1984; DEC. 1984; MAR. 29, 1985
JAN. 1, 86; 4/1/86; JAN. 1, 87; JAN. 1, 1988
4/1/88; OCT. 1, 1988; 1/1/89

HOPEWELL VALLEY ENGINEERING, P.C.
53 PENNINGTON-HOPEWELL ROAD SUITE 30
PENNINGTON, N.J. 08534-3613

REVISED TO: DEC. 2004, DEC. 2005

REVISIONS

DATE	NAME	NO.
JANUARY 2010	WILLIAM G. BERGH, P.L.S.	GS23946
DECEMBER 2010	WILLIAM G. BERGH, P.L.S.	GS23946
DECEMBER 2011	WILLIAM G. BERGH, P.L.S.	GS23946
JANUARY 2013	ERIC V. WILDE, P.L.S.	43279
JANUARY 2014	ERIC V. WILDE, P.L.S.	43279
JANUARY 2016	WILLIAM G. BERGH, P.L.S.	GS23946
JANUARY 2020	WILLIAM G. BERGH, P.L.S.	GS23946

LOCKTOWN


SEE SHEET 2

3


SEE SHEET 4

SEE SHEET 4


3

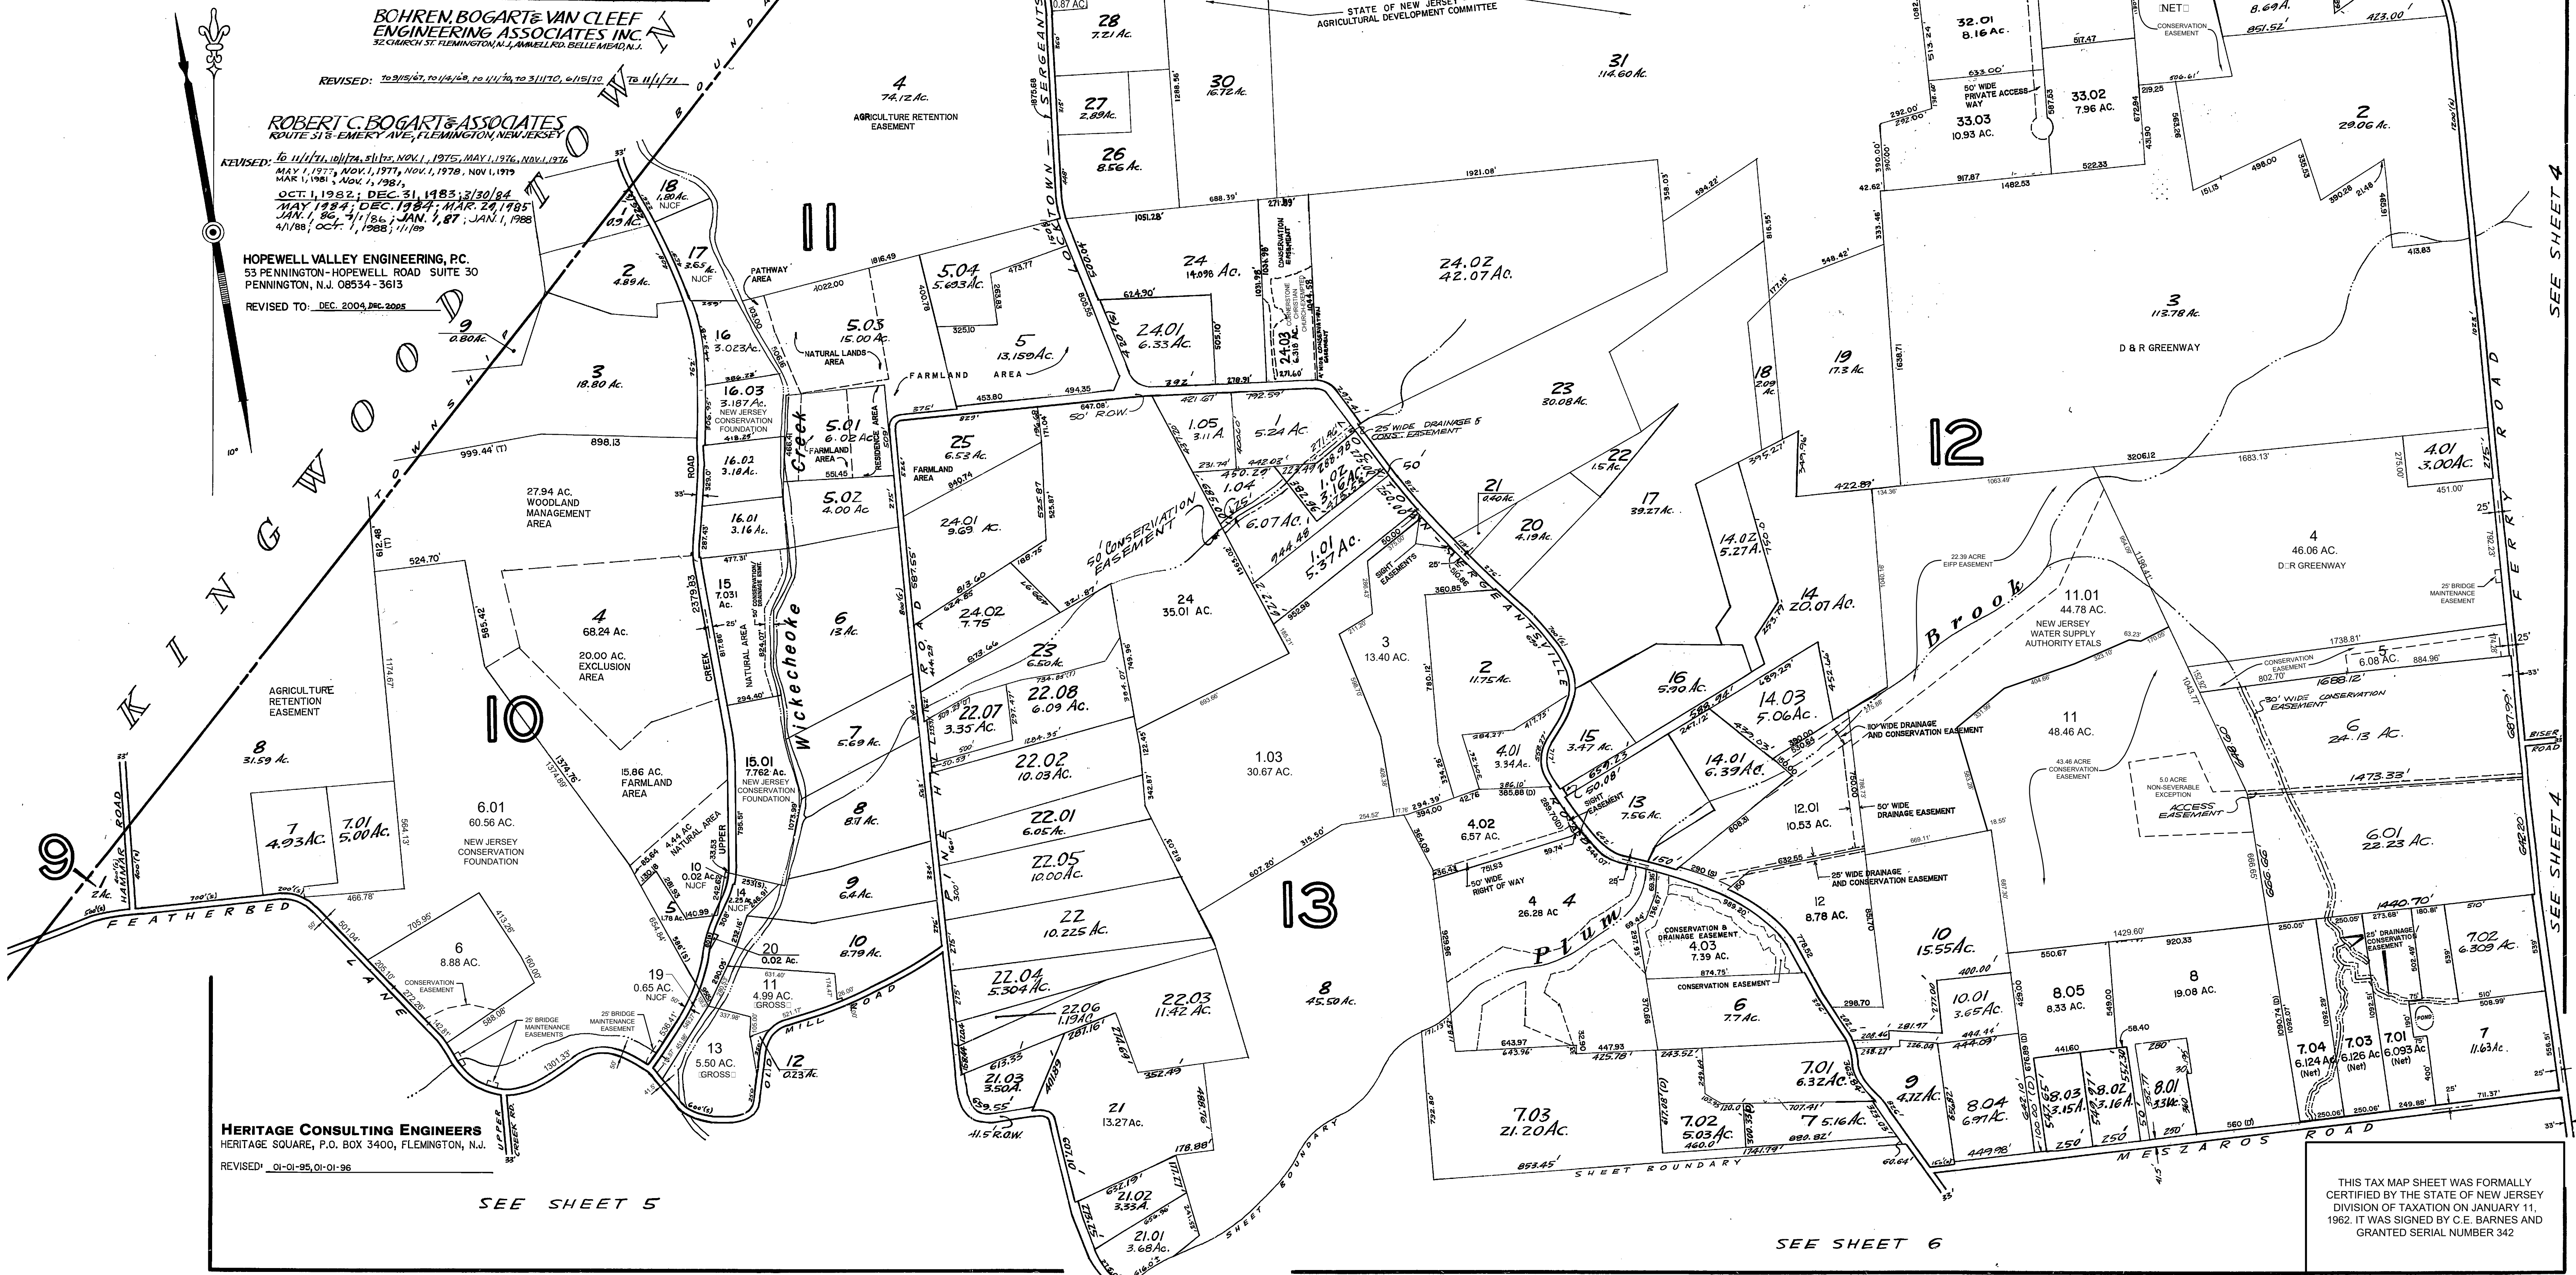

THIS TAX MAP SHEET WAS FORMALLY
CERTIFIED BY THE STATE OF NEW JERSEY
DIVISION OF TAXATION ON JANUARY 11,
1962. IT WAS SIGNED BY C.E. BARNES AND
GRANTED SERIAL NUMBER 342

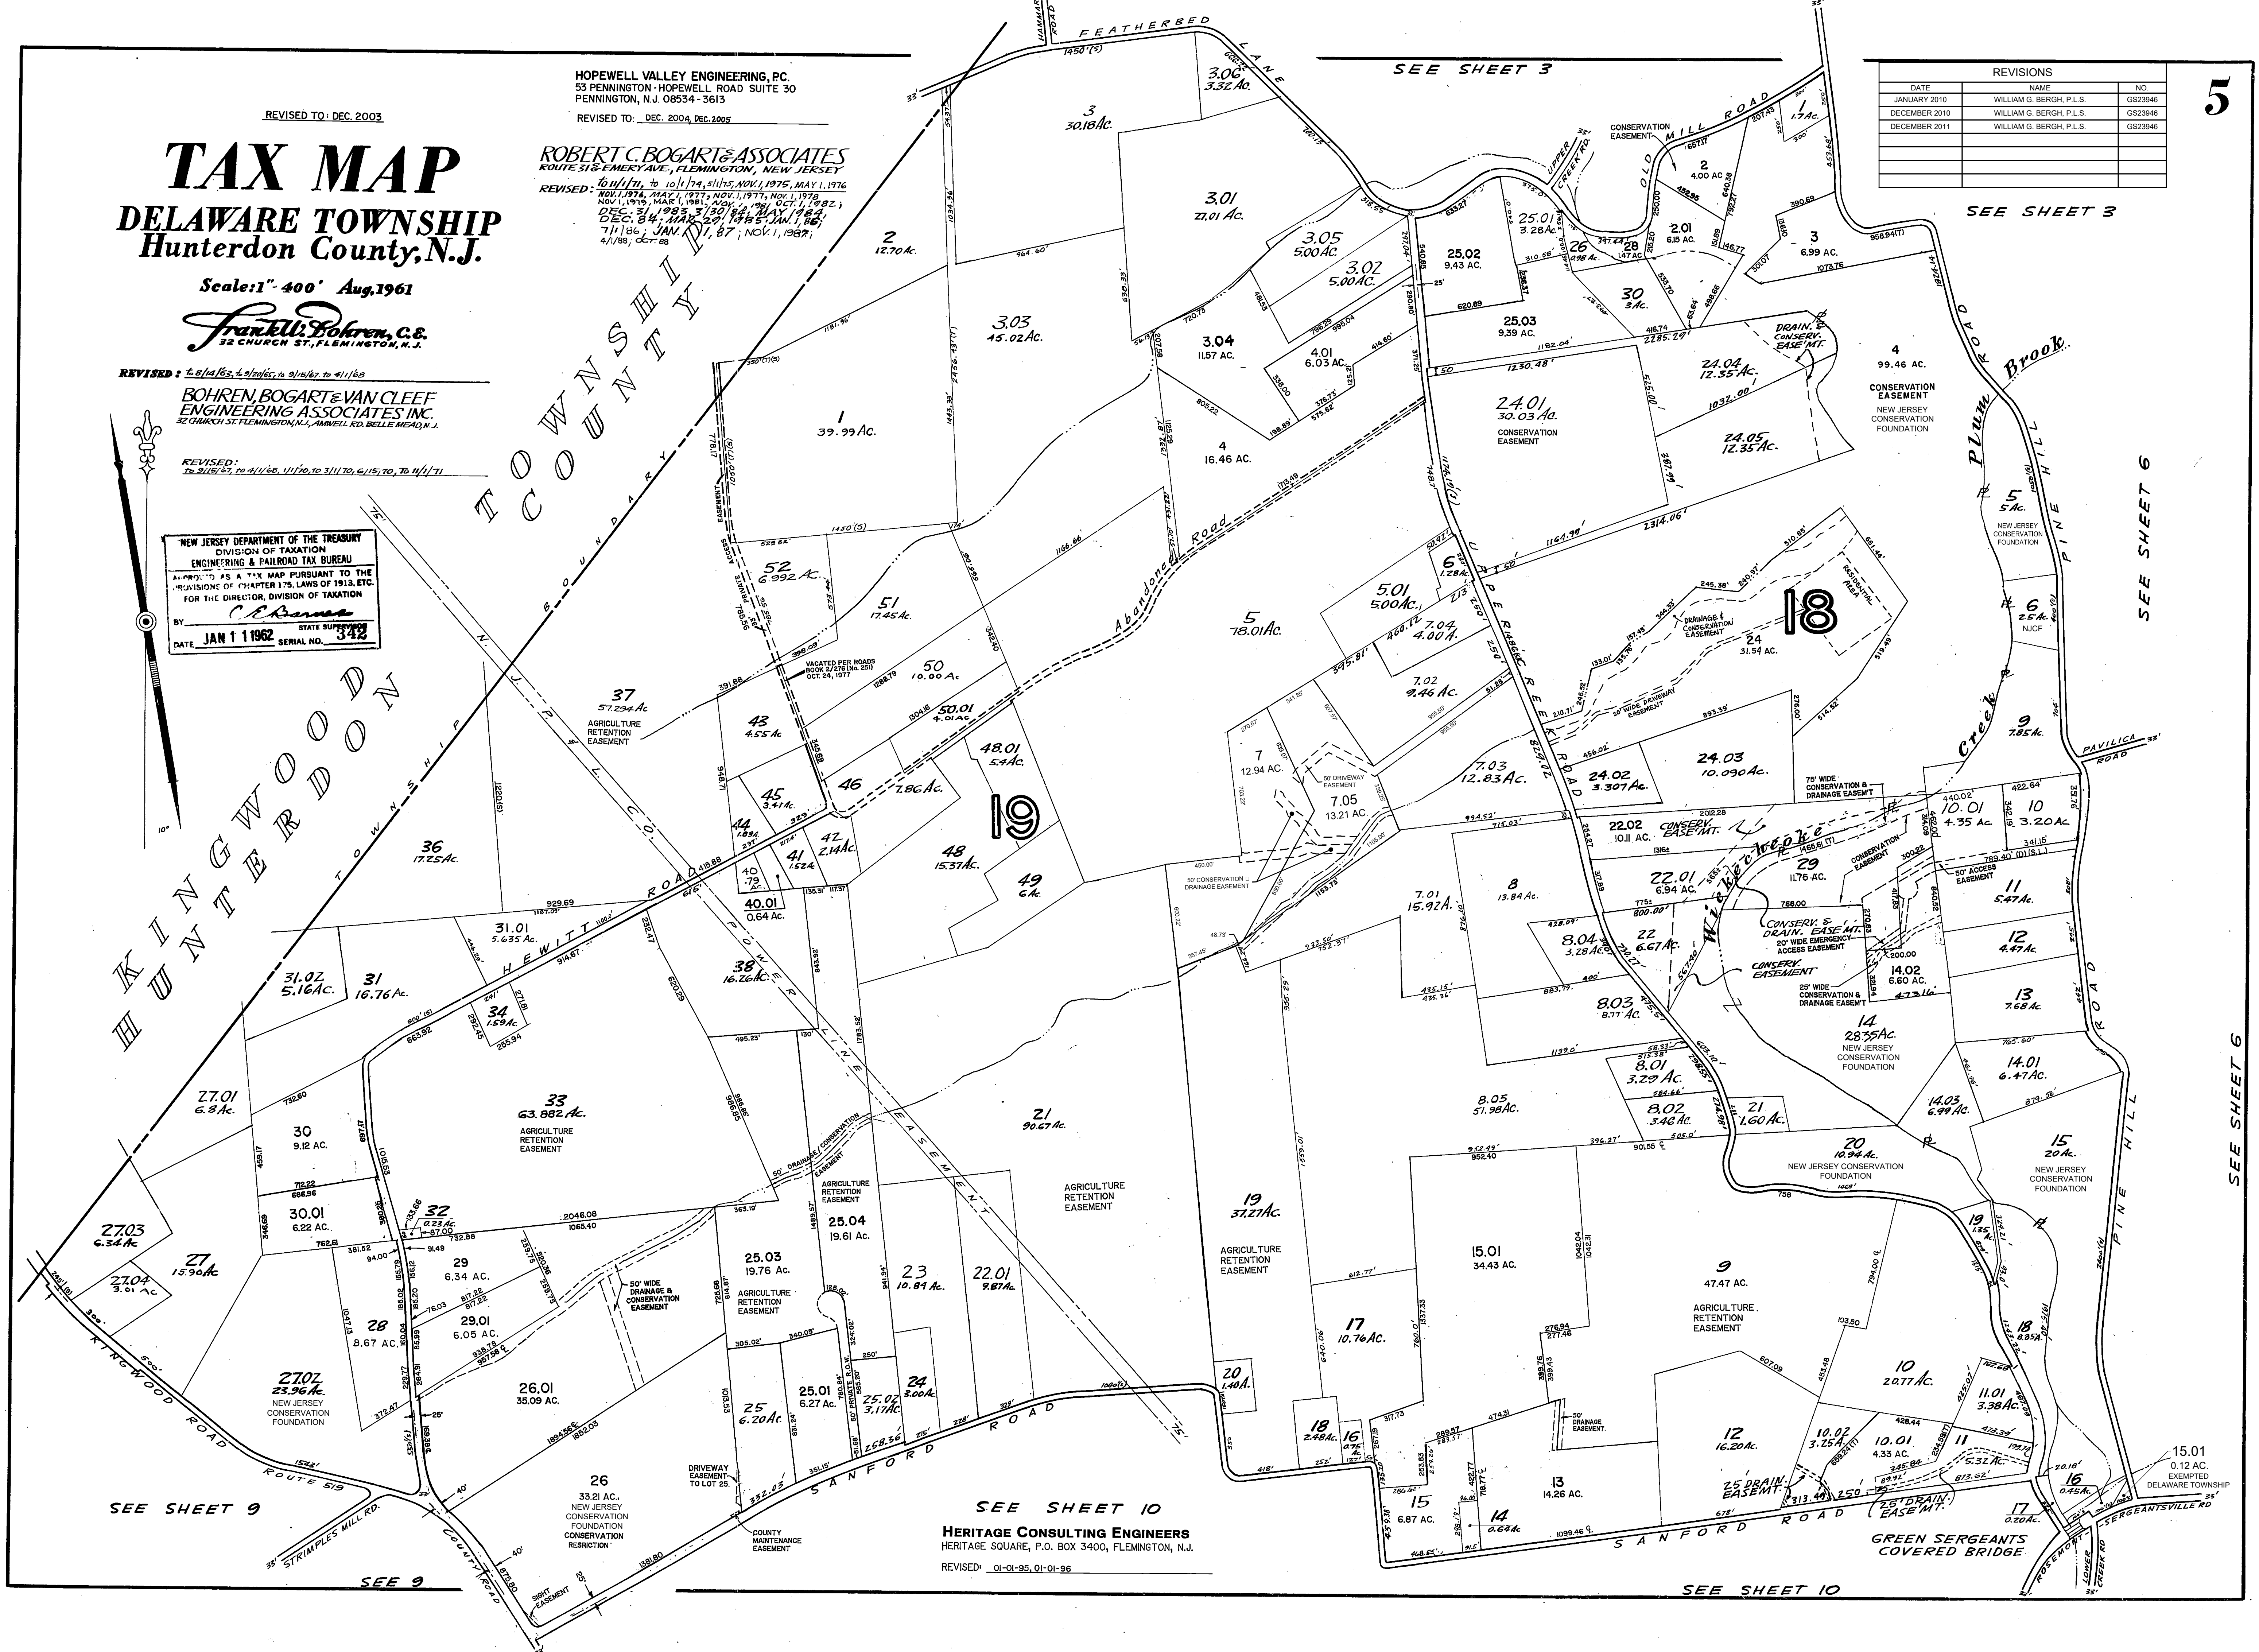

REVISIONS		
DATE	NAME	NO.
JANUARY 2010	WILLIAM G. BERGH, P.L.S.	GS23946
DECEMBER 2010	WILLIAM G. BERGH, P.L.S.	GS23946
DECEMBER 2011	WILLIAM G. BERGH, P.L.S.	GS23946
JANUARY 2013	ERIC V. WILDE, P.L.S.	43279
JANUARY 2014	ERIC V. WILDE, P.L.S.	43279
JANUARY 2015	WILLIAM G. BERGH, P.L.S.	GS23946
JANUARY 2016	WILLIAM G. BERGH, P.L.S.	GS23946
MARCH 2017	WILLIAM G. BERGH, P.L.S.	GS23946
JULY 2018	WILLIAM G. BERGH, P.L.S.	GS23946

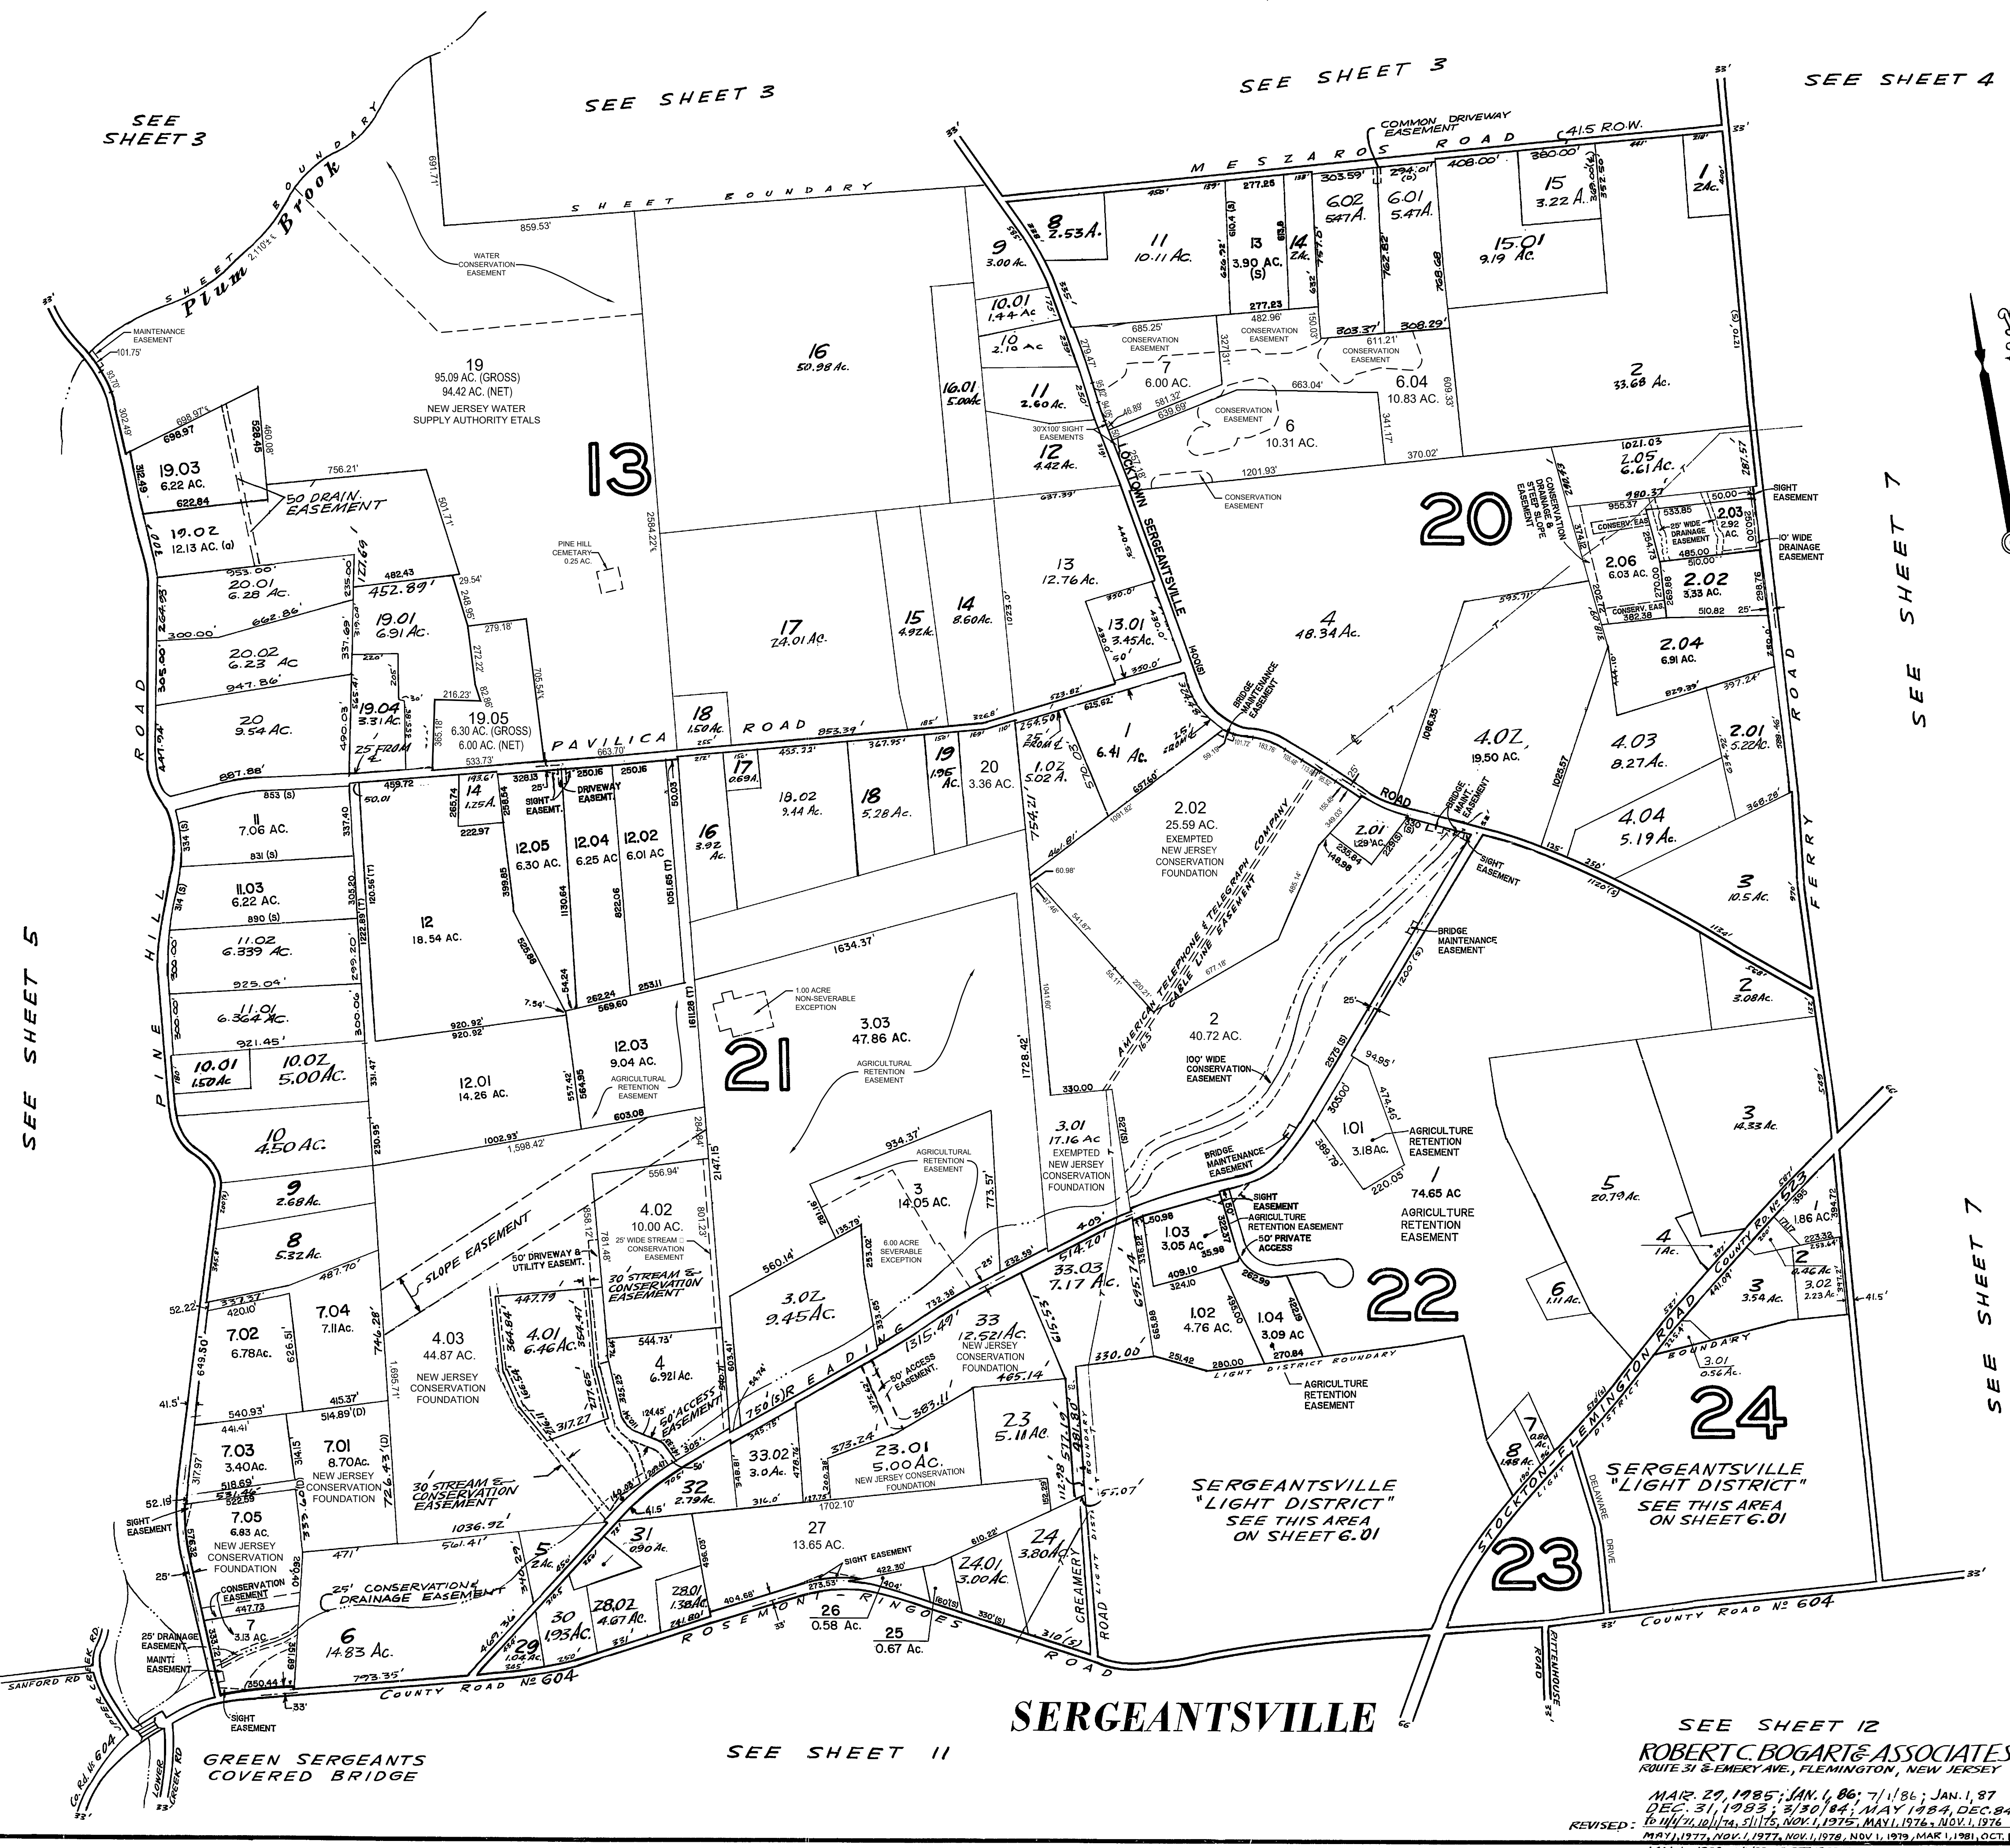

HOPEWELL VALLEY ENGINEERING, P.C.
53 PENNINGTON- HOPEWELL ROAD SUITE 30
PENNINGTON, N.J. 08534- 3613
REVISED TO: DEC. 2004, REC. 2005

HERITAGE CONSULTING ENGINEERS
HERITAGE SQUARE, P.O. BOX 3400, FLEMINGTON, N.J.
REVISED: 01-01-95

TECTONIC
322 RTE 22, P.O. BOX 6930, BRIDGEWATER, NJ 08807
REVISED 02-26-97

THIS TAX MAP SHEET WAS FORMALLY
CERTIFIED BY THE STATE OF NEW JERSEY
DIVISION OF TAXATION ON JANUARY 11,
1962. IT WAS SIGNED BY C.E. BARNES AND
GRANTED SERIAL NUMBER 342

REVISED TO: DEC. 2004

TAX MAP

DELAWARE TOWNSHIP

Hunterdon County, N.J.

Scale: 1" = 400' Aug. 1961


Franklin Bohren, C.E.
32 CHURCH ST. FLEMINGTON, N.J.

REVISED: To 3/14/85, 6/1/85, to 9/1/87, to 11/1/89
BOHREN, BOGART & VAN CLEEF
ENGINEERING ASSOCIATES INC.
32 CHURCH ST. FLEMINGTON, N.J., ANNEL ROAD BELLE MEAD, N.J.

SEE SHEET 12
ROBERT C. BOGART & ASSOCIATES
ROUTE 31 & EMERY AVE., FLEMINGTON, NEW JERSEY

MAR. 29, 1985; JAN. 1, 86; 7/1/86; JAN. 1, 87
DEC. 31, 1988; 3/1/89; MAY 1984, DEC. 84
10/11/10, 11/15/10, NOV. 1, 1975, MAY 1, 1976, NOV. 1, 1976
MAY 1, 1977, NOV. 1, 1977, NOV. 1, 1978, MAR. 1, 1981, OCT. 1, 82
JAN. 1, 1988 4/1/88; OCT. 1988; DEC. 31, 1988

REVISED: to 3/15/87, to 4/1/88, to 1/1/70, to 3/1/75, 5/1/75, 10, 11/1/71

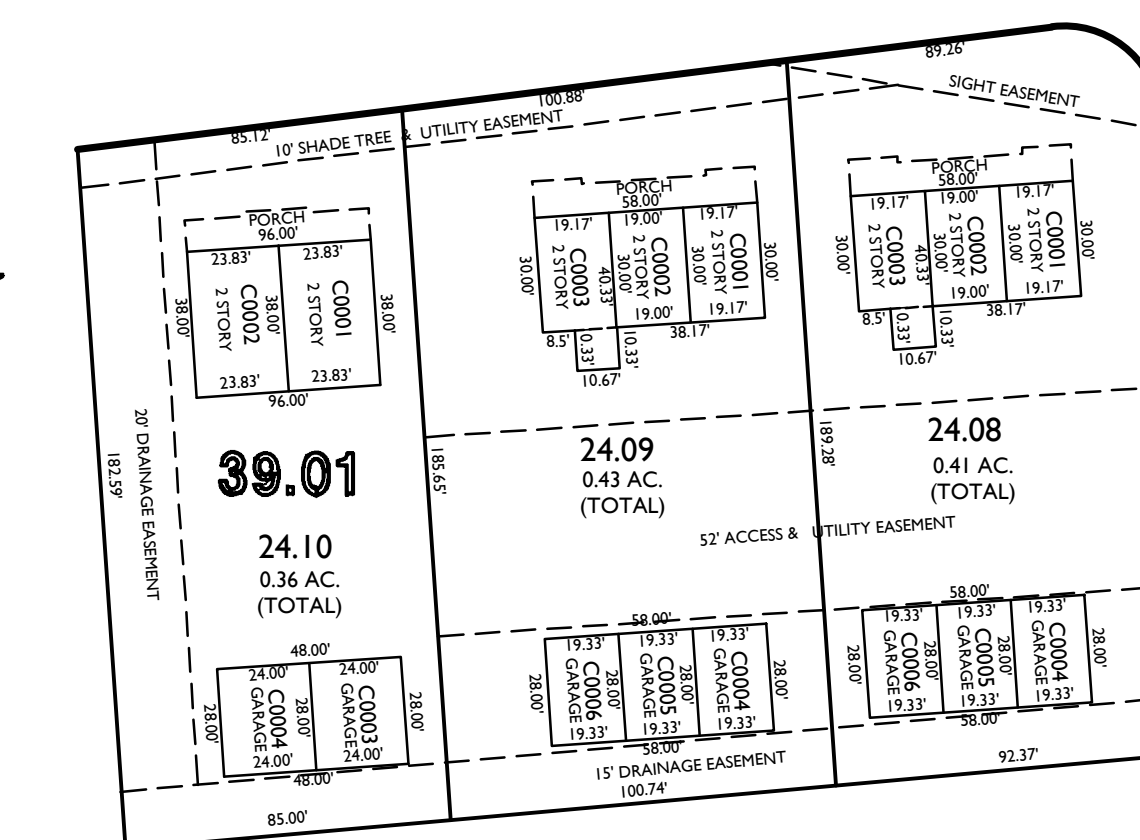

THIS TAX MAP SHEET WAS FORMALLY
CERTIFIED BY THE STATE OF NEW JERSEY
DIVISION OF TAXATION ON JANUARY 11,
1962. IT WAS SIGNED BY C.E. BARNES AND
GRANTED SERIAL NUMBER 342

TAX MAP

DELAWARE TOWNSHIP

Hunterdon County, N.J.

Frank W. Dohren, C.E.
32 CHURCH ST., FLEMINGTON, N.J.

BOHREN, BOGART & VAN CLEEF
ENGINEERING ASSOCIATES INC.
32 CHURCH ST. FLEMINGTON, N.J., ARWELL RD. BELLE MEAD, N.J.

REVISED: to 9/15/67, to 4/1/68, to 1/1/70, to 3/1/70, to 11/1/70, to 11/1/71


HERITAGE CONSULTING ENGINEERS
HERITAGE SQUARE, P.O. BOX 3400, FLEMINGTON, N.J.
REVISED: 01-01-95, 01-01-96

NOTE : Numbers in small circles in lots in BLOCK 36, and 38 are Lot Numbers shown on filed map for BIRD subdivision & called "LOUMAY DEVELOPMENT."

Numbers in small circles on lots in BLOCKS 23 and 24 are Lot Numbers shown on filed map for GEORGE UNFRIED subdivision called "DELAWARE DEVELOPMENT."

ROBERT C. BOGART & ASSOCIATES
ROUTE 31 & EMERY AVE., FLEMINGTON, NEW JERSEY

REVISED: 11/1/72, 10/1/74, 5/1/75, NOV. 1, 1975, MAY 1, 1976, NOV. 1, 1976, MAY 1, 1977
NOV. 1, 1977, NOV. 1, 1978, NOV. 1, 1979, MAR. 1, 1981, OCT. 1, 1982
DEC. 31, 1983, 3/30/84, MAY 1984, DEC. 84,
MAR. 29, 1985, JAN. 1, 86, 7/1/86, JAN. 1, 87, 1/1/89

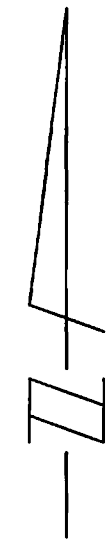

SEE SHEET 6

STOCKTON - FLEMINGTON ROAD
ROUTE NO. 523

SEE SHEET 7

SEE SHEET 6.01

SEE SHEET 6.01

SEE SHEET 6.01

SEE SHEET 12


SEE SHEET 6.01

HOPEWELL VALLEY ENGINEERING, P.C.
53 PENNINGTON-HOPEWELL ROAD SUITE 30
PENNINGTON, N.J. 08534-3613
REVISED TO: DEC. 2004, DEC. 2005

REVISIONS		
DATE	NAME	NO.
JANUARY 2010	WILLIAM G. BERGH, P.L.S.	GS23946

TAX MAP
TOWNSHIP OF DELAWARE
HUNTERDON COUNTY, NEW JERSEY
SCALE: 1"=100' NOVEMBER 1998
H. CLAY McELDOWNEY, P.E., L.S.
STUDER AND McELDOWNEY, P.A.
120 W. MAIN ST., CLINTON, NEW JERSEY

SERGEANTSVILLE

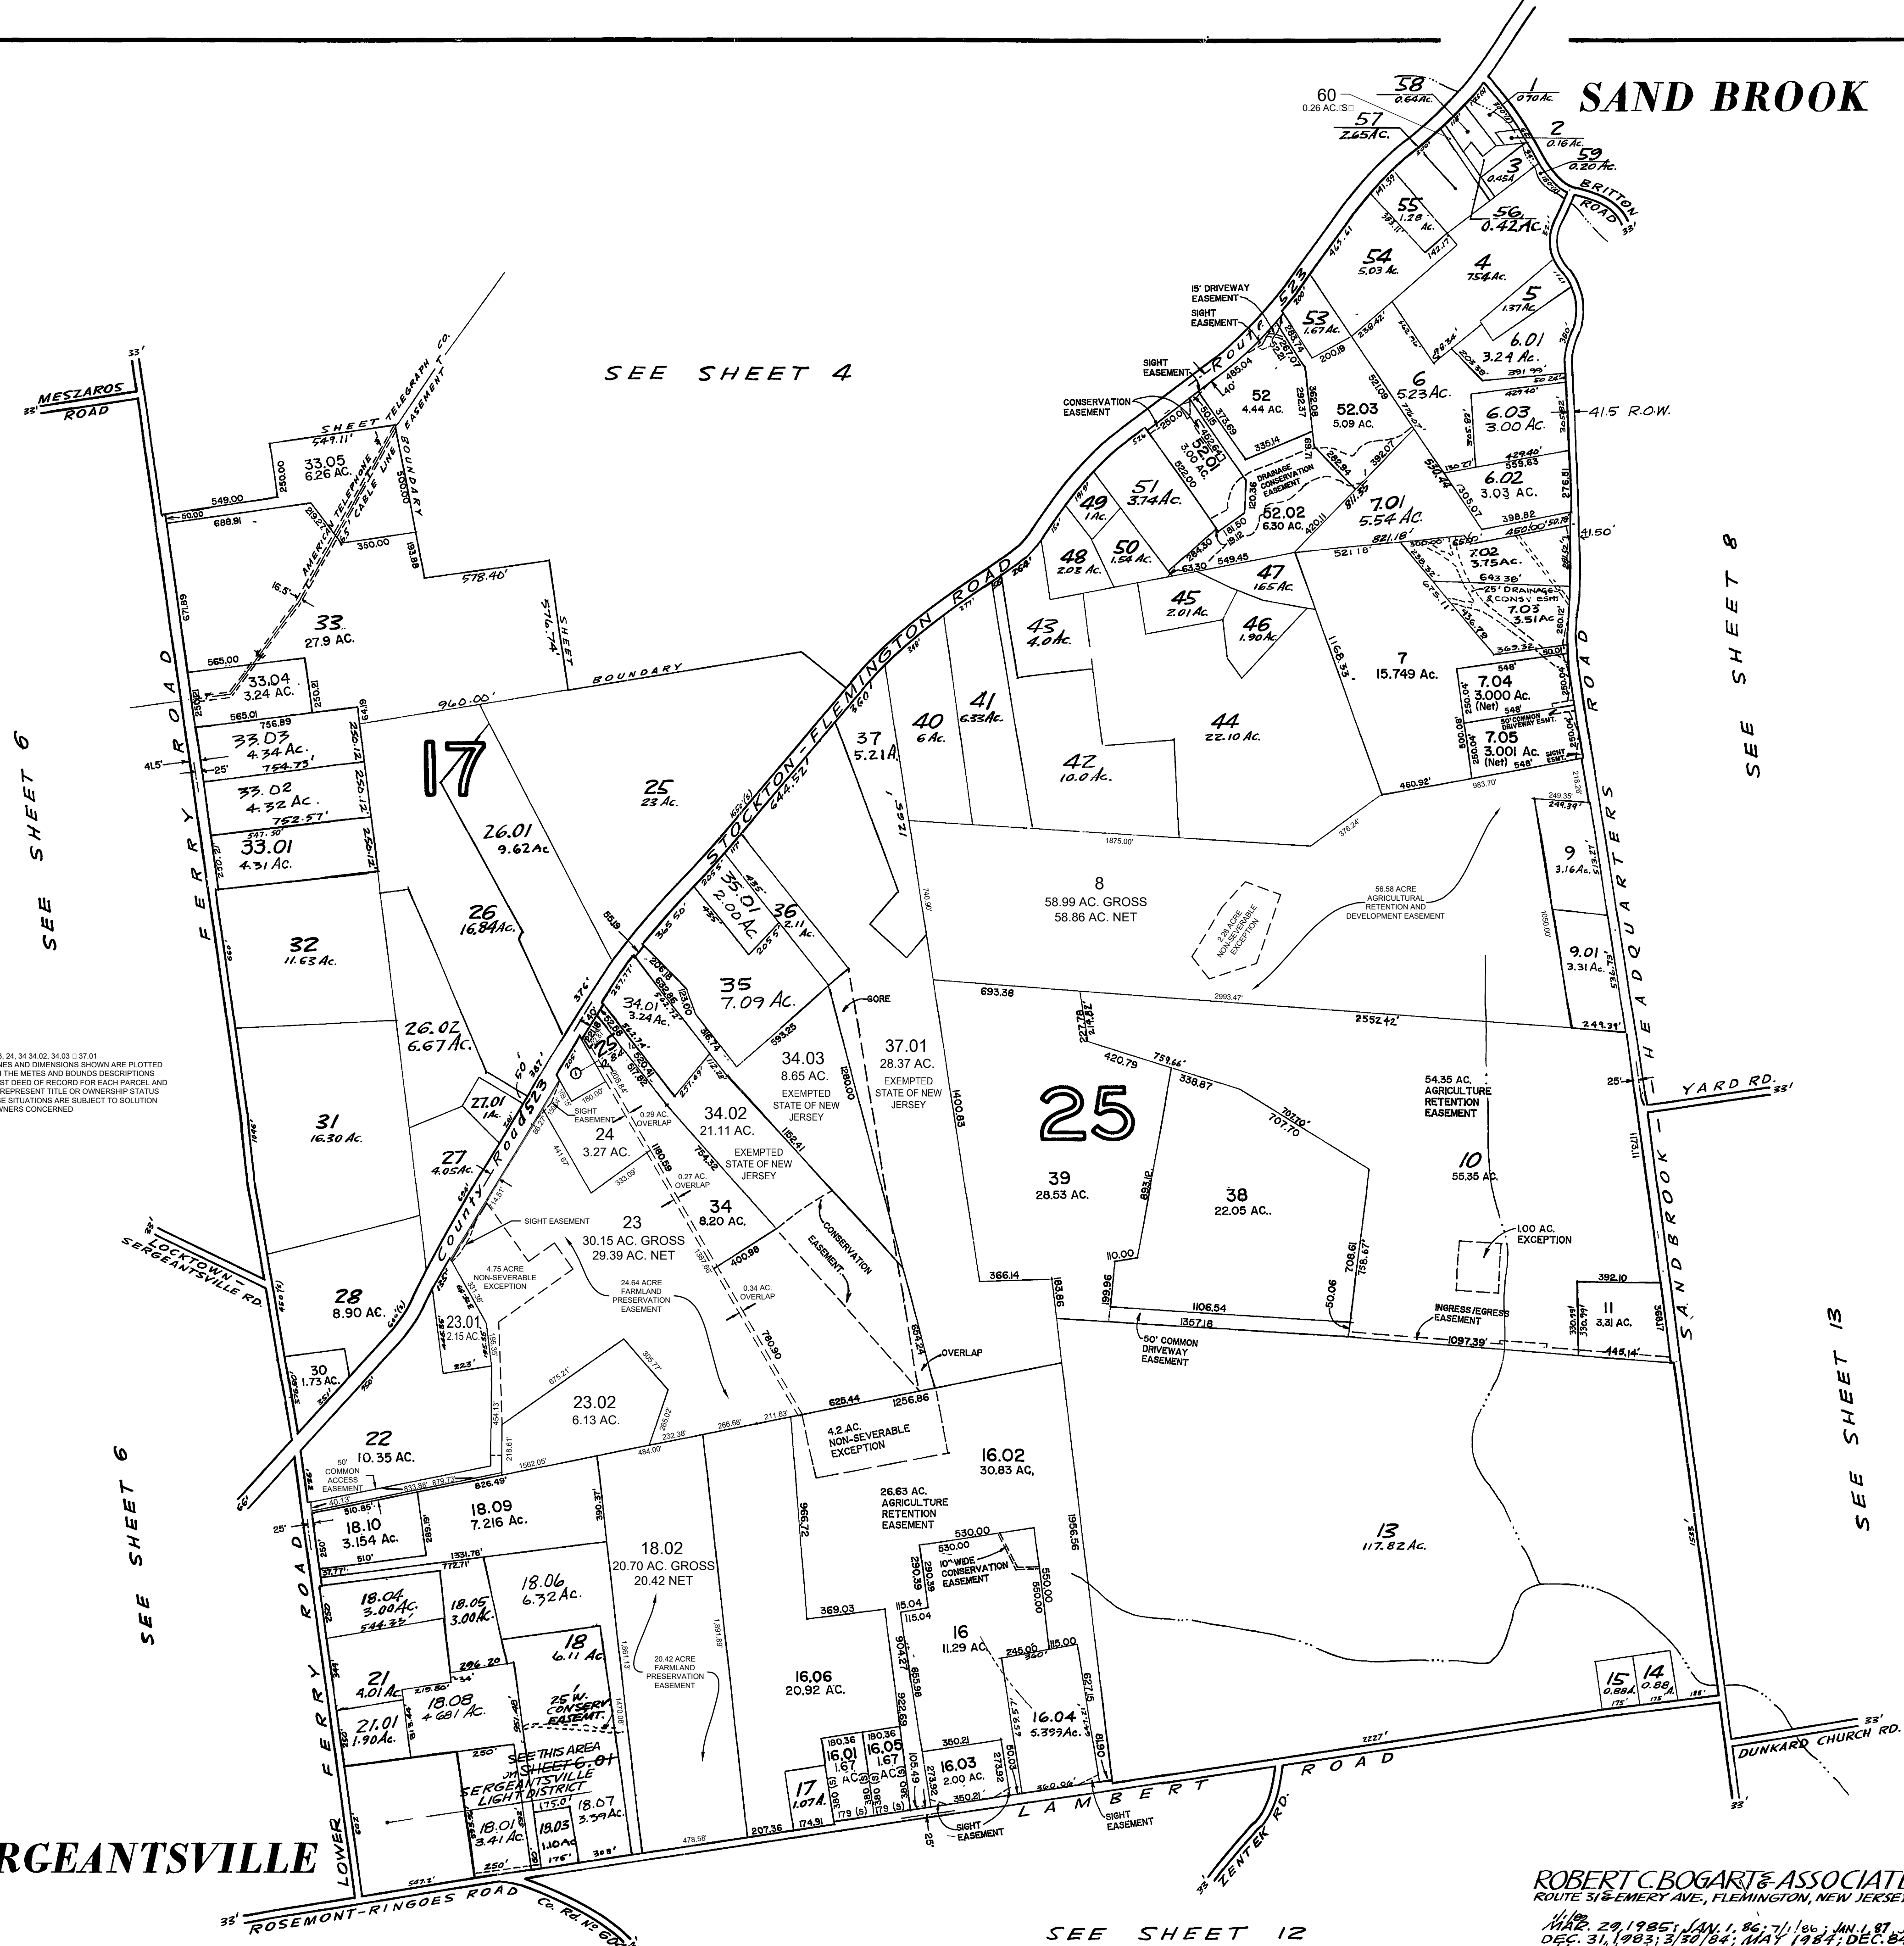

REVISIONS		
DATE	NAME	NO.
JANUARY 2010	WILLIAM G. BERGH, P.L.S.	GS23946
DECEMBER 2010	WILLIAM G. BERGH, P.L.S.	GS23946
DECEMBER 2011	WILLIAM G. BERGH, P.L.S.	GS23946
JANUARY 2015	WILLIAM G. BERGH, P.L.S.	GS23946
MARCH 2017	WILLIAM G. BERGH, P.L.S.	GS23946

TAX MAP

DELAWARE TOWNSHIP

Hunterdon County, N.J.

Scale: 1" = 400' Aug. 1961

Franklin Dohren, C.E.
32 CHURCH ST., FLEMINGTON, N.J.

REVISED: 10/9/61, 10/11/65, 10/9/67, 10/11/67, 10/11/68

BOHREN, BOGART & VAN CLEEF
ENGINEERING ASSOCIATES INC.
32 CHURCH ST. FLEMINGTON, N.J., ANNEX RD. BELLE MEAD, N.J.

REVISED: 10/11/61, 10/11/65, 10/11/67, 10/11/68, 10/11/69, 10/11/70, 10/11/71, 10/11/72


ROBERT C. BOGART & ASSOCIATES
ROUTE 312 EMERY AVE., FLEMINGTON, NEW JERSEY


REVISED: 10/11/71, 10/11/72, 5/11/75, NOV. 1, 1975, MAY 1, 1976, NOV. 1, 1976, MAY 1, 1977, NOV. 1, 1977, NOV. 1, 1978, NOV. 1, 1979, MAR. 1, 1981, OCT. 1, 1982, DEC. 31, 1983, 3/30/84, MAY 1, 1984, DEC. 31, 1984, MAR. 29, 1985, JAN. 1, 1986, 7/1/86, JAN. 1, 1987, APRIL 1, 1987

HERITAGE CONSULTING ENGINEERS
HERITAGE SQUARE, P.O. BOX 3400, FLEMINGTON, N.J.
REVISED: 01-01-95, 01-01-96

HOPEWELL VALLEY ENGINEERING, P.C.
53 PENNINGTON - HOPEWELL ROAD SUITE 30
PENNINGTON, N.J. 08534-3613
REVISED TO: DEC. 2004, DEC. 2005

THIS TAX MAP SHEET WAS FORMALLY CERTIFIED BY THE STATE OF NEW JERSEY DIVISION OF TAXATION ON JANUARY 11, 1962. IT WAS SIGNED BY C.E. BARNES AND GRANTED SERIAL NUMBER 342

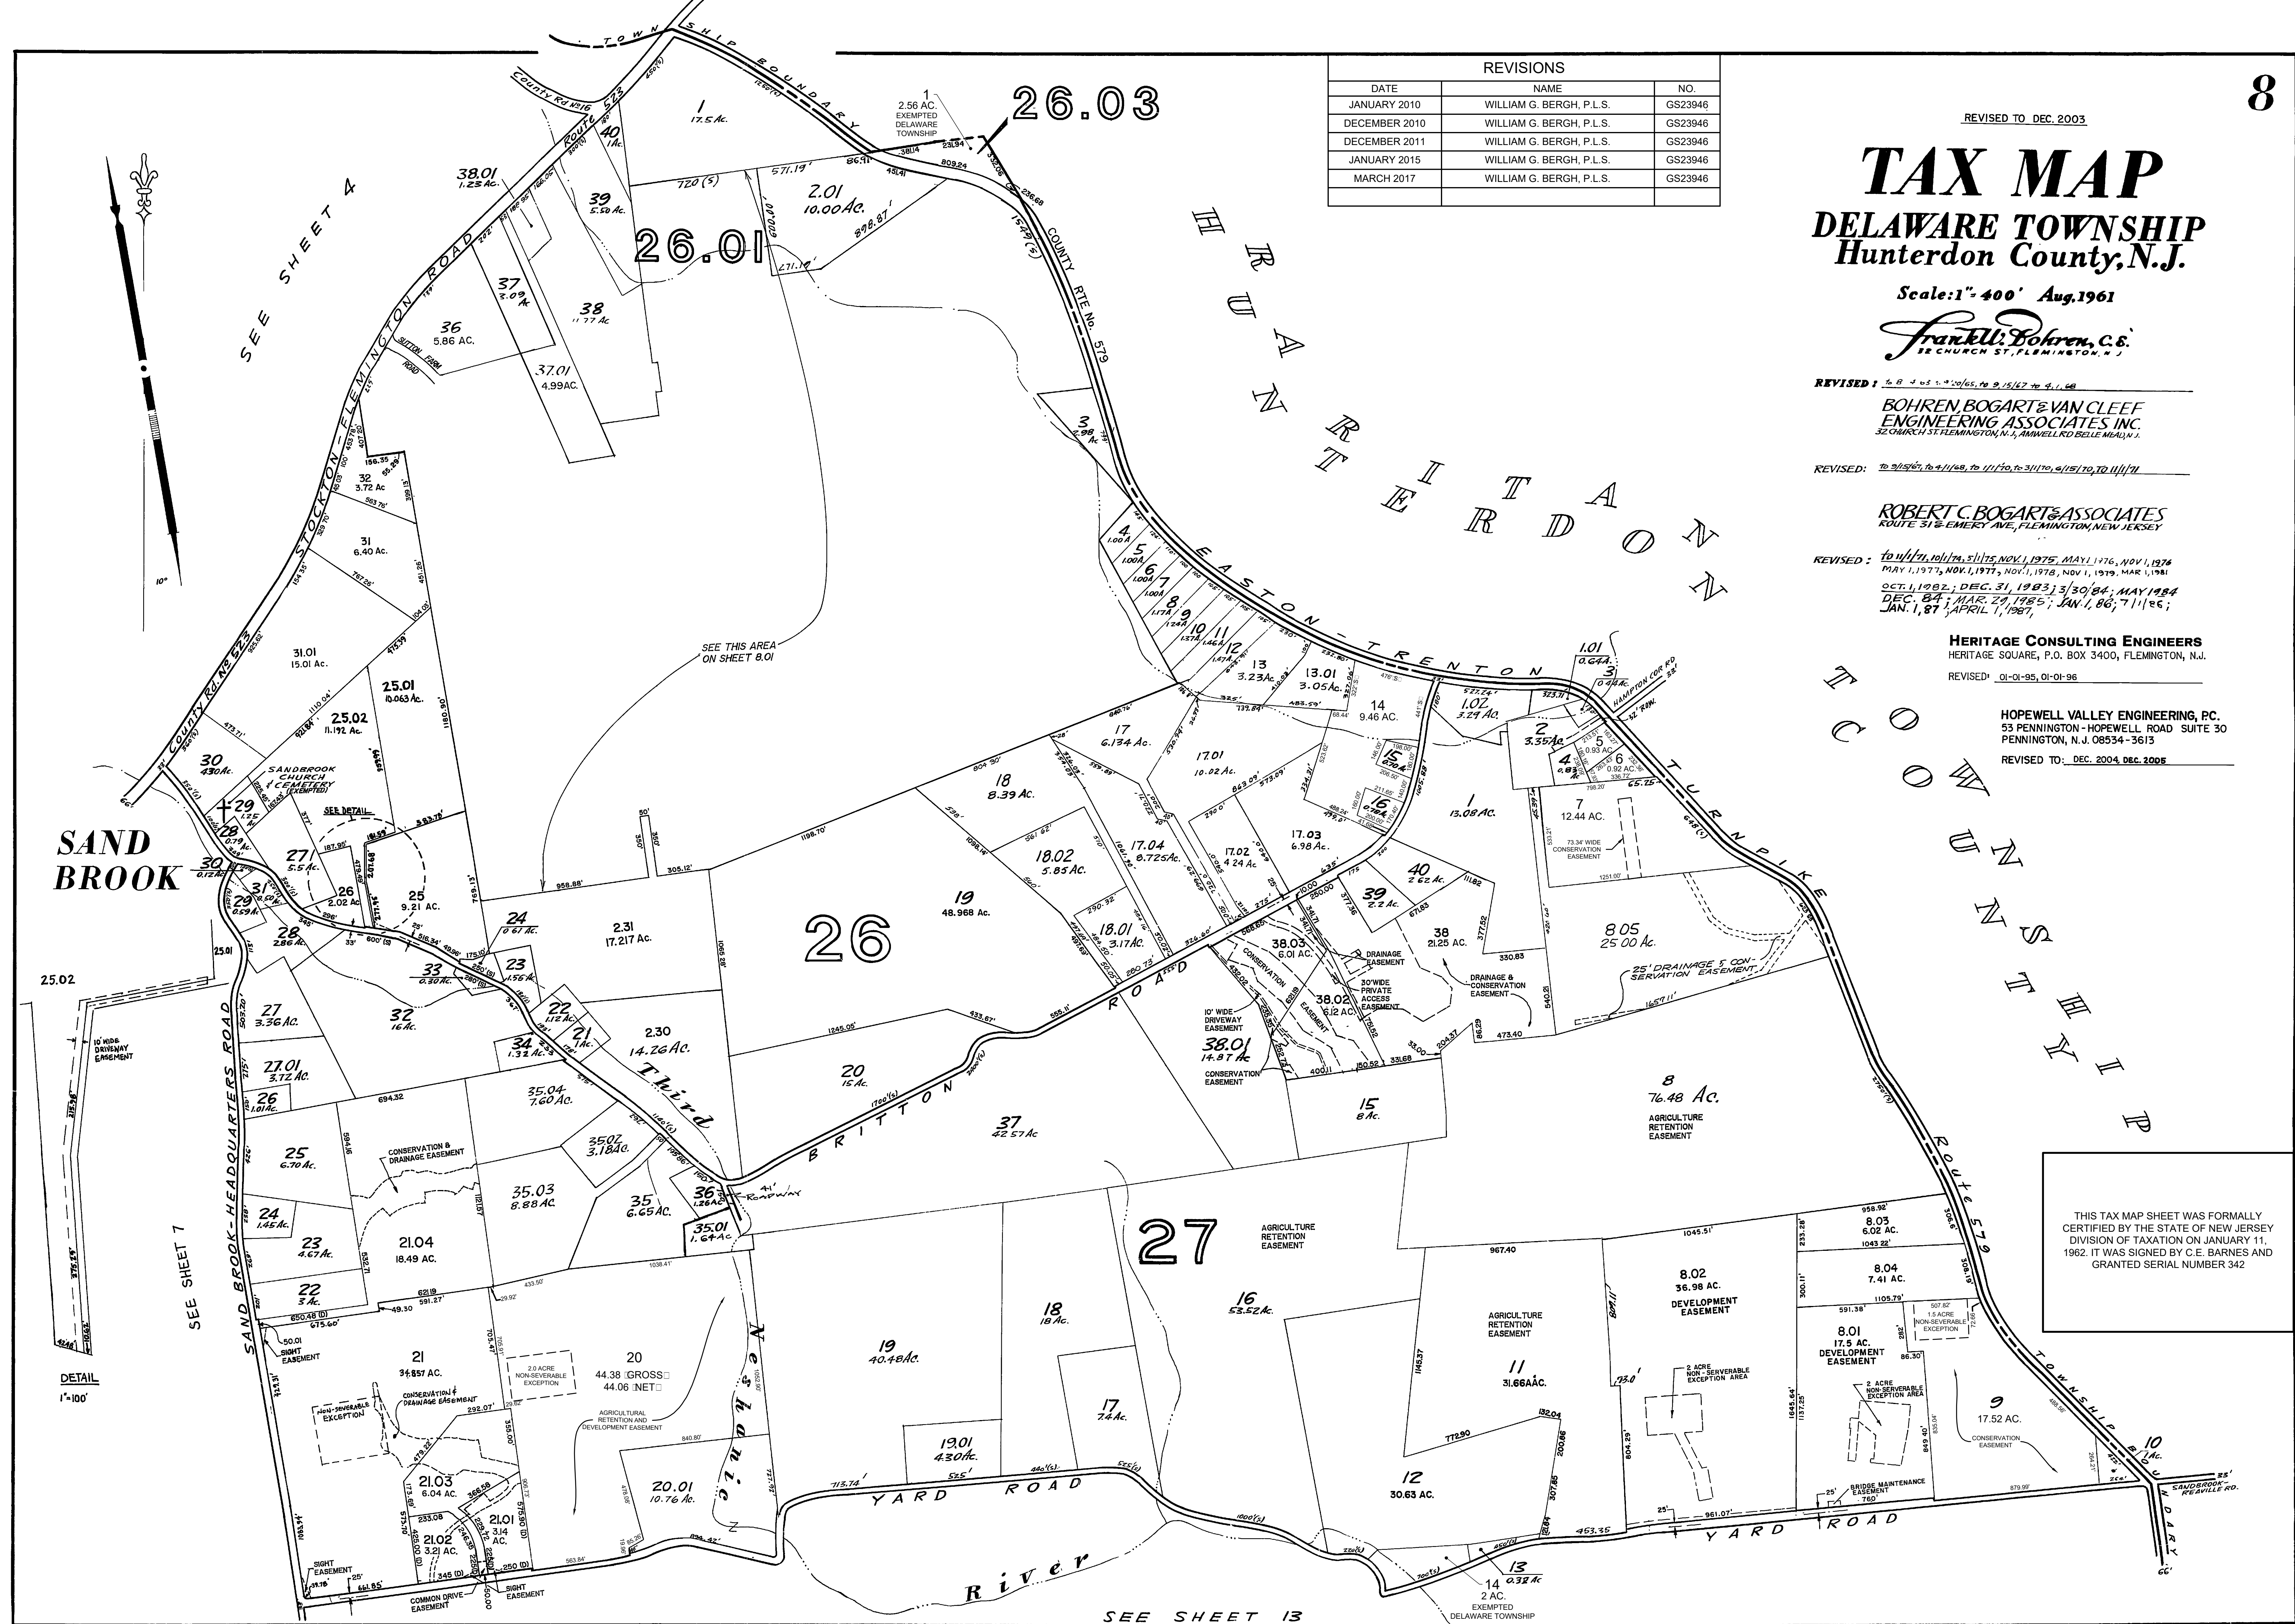

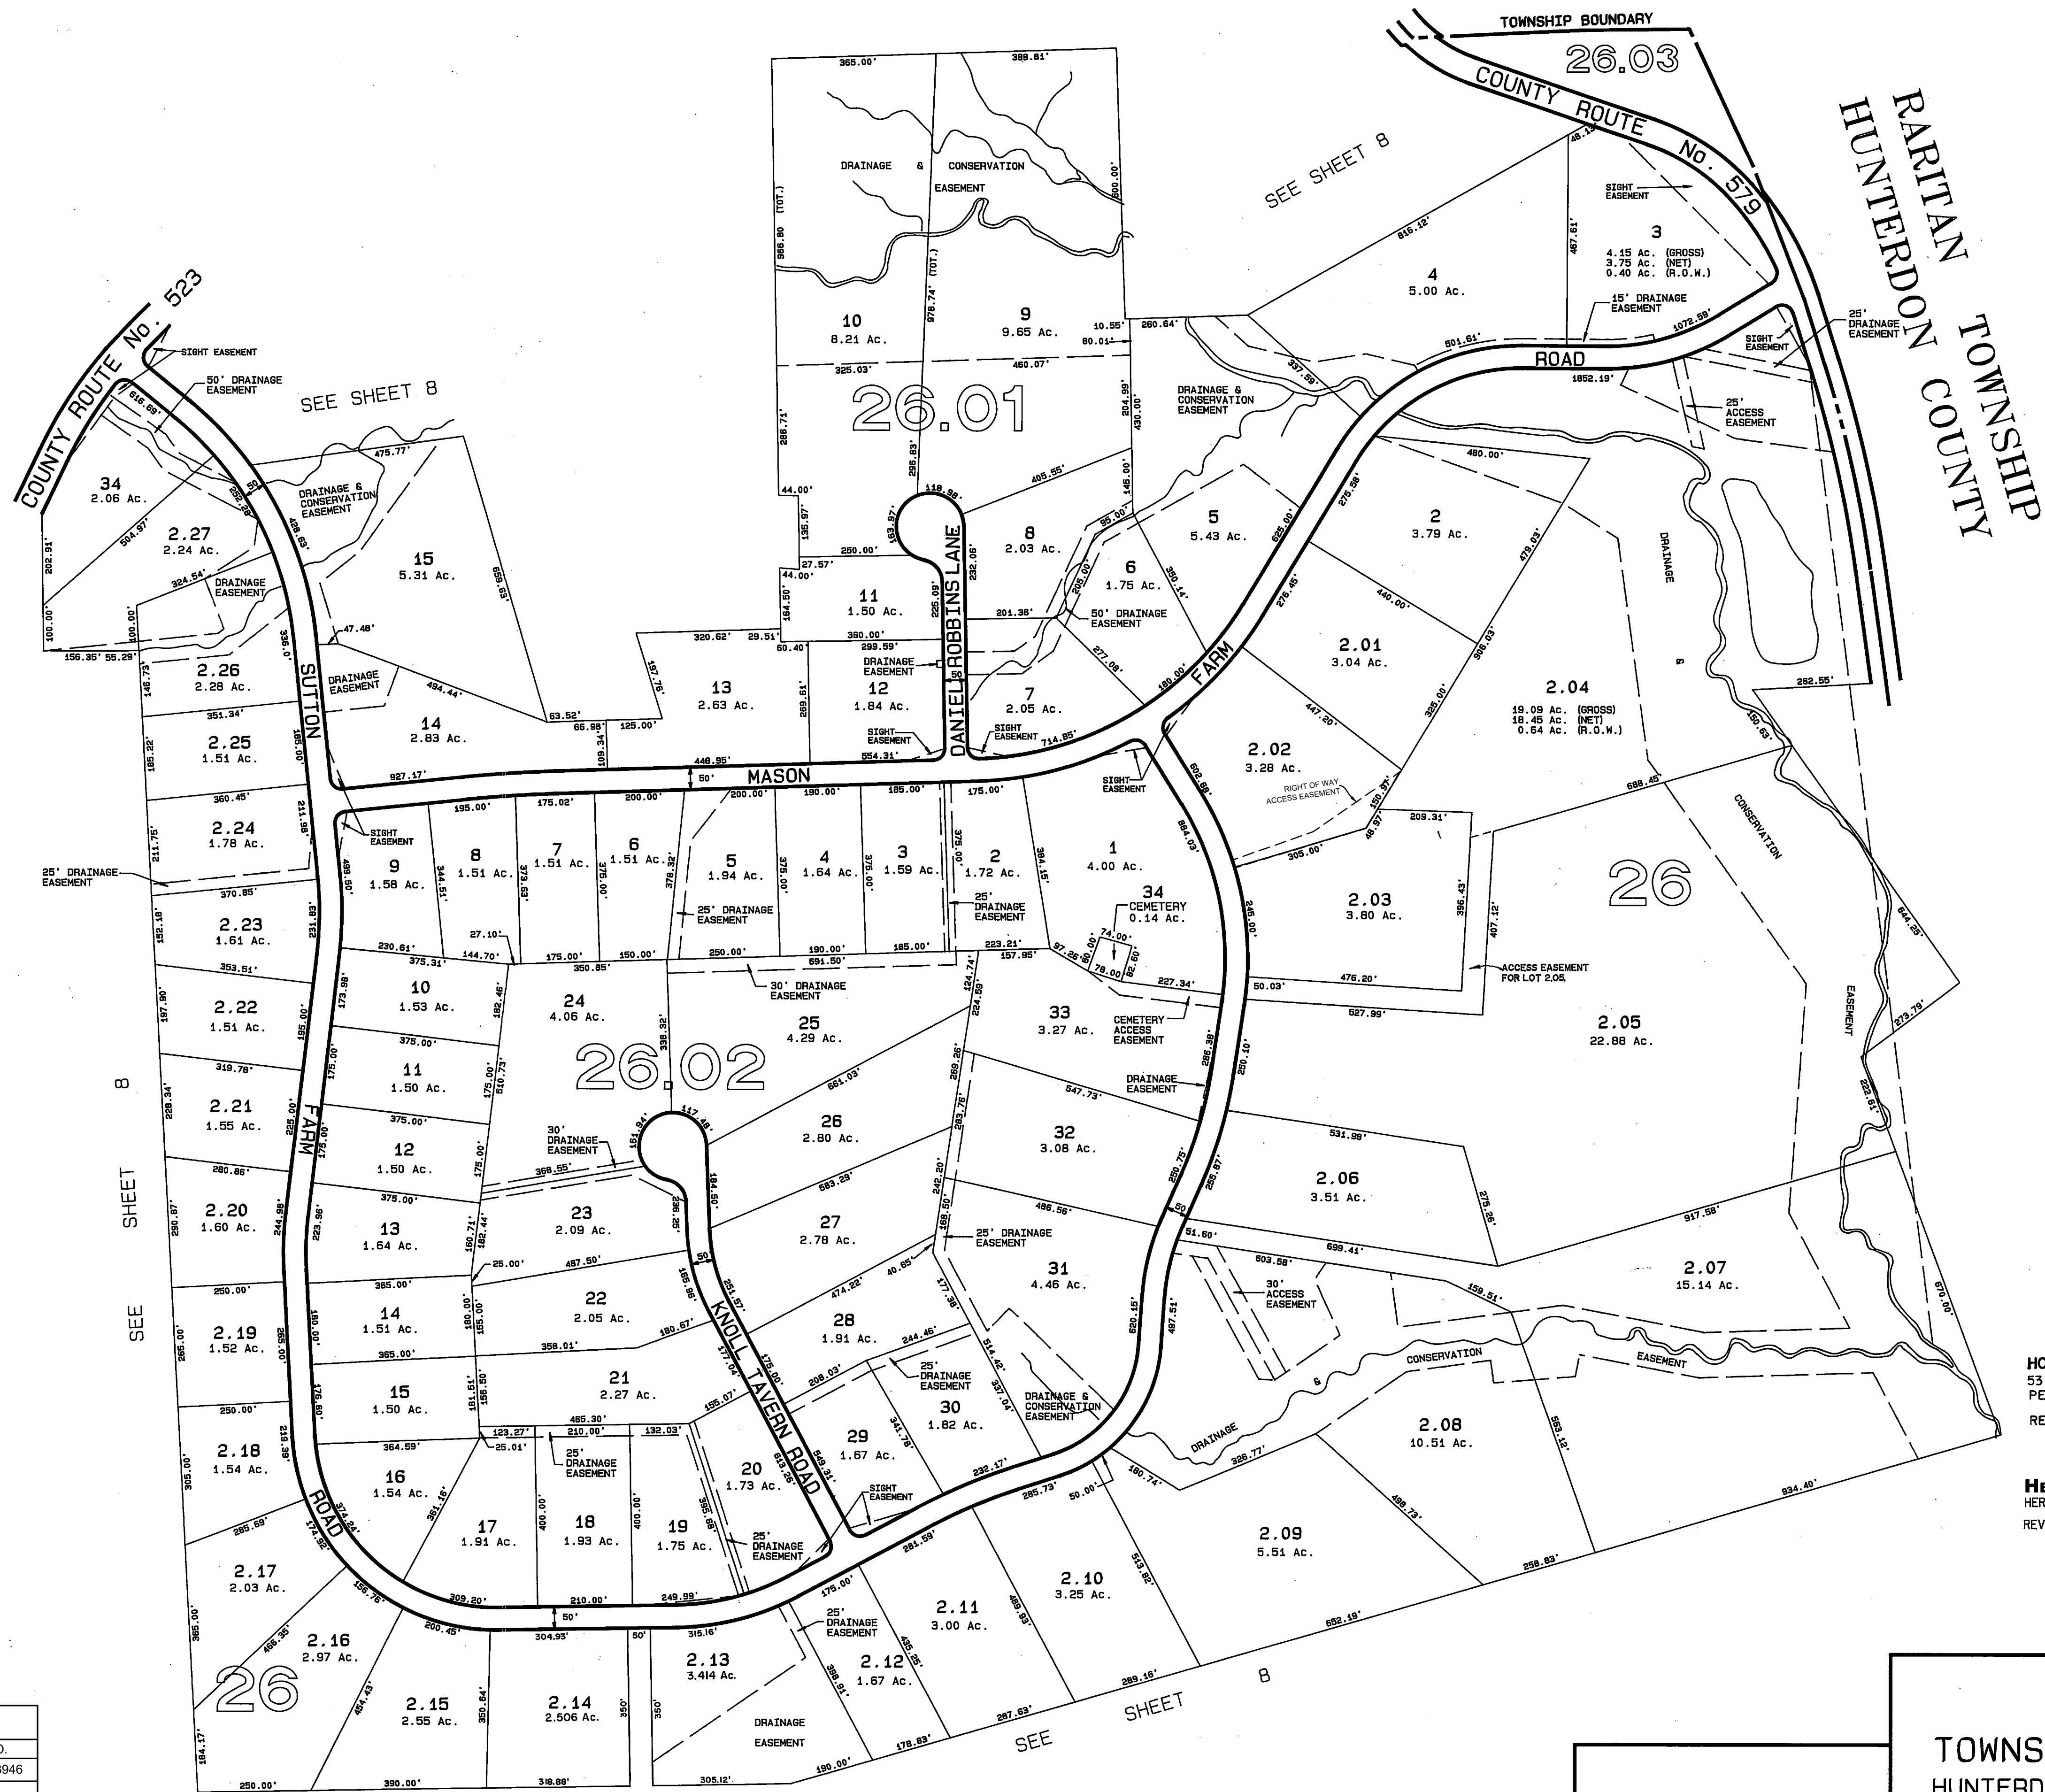

HOPEWELL VALLEY ENGINEERING, P.C.
53 PENNINGTON - HOPEWELL ROAD SUITE 30
PENNINGTON, N.J. 08534-3613
REVISED TO: DEC. 2004, JUL. 2005

HERITAGE CONSULTING ENGINEERS
HERITAGE SQUARE, P.O. BOX 3400, FLEMINGTON, N.J.
REVISED: 01-01-95

REVISED TO: DEC. 2004

REVISIONS		
DATE	NAME	NO.
NOVEMBER 2023	WILLIAM G. BERGH, P.L.S.	GS23946

TAX MAP
TOWNSHIP OF DELAWARE
HUNTERDON COUNTY, NEW JERSEY
SCALE: 1"= 200' AUGUST 1993
H. CLAY McELDOWNEY, P.E., L.S.
STUDER AND McELDOWNEY, P.A.
120 RTE. 173, CLINTON, NEW JERSEY

TAX MAP

DELAWARE TOWNSHIP

Hunterdon County, N.J.

Scale: 1" = 400' Aug. 1961

Frank W. Bohren, C.E.
32 CHURCH ST., FLEMINGTON, N.J.

REVISED: to 3/14/63, 6/9/63, to 9/15/67, to 4/1/68

BOHREN BOGART & VAN CLEEF
ENGINEERING ASSOCIATES INC.
32 CHURCH ST., FLEMINGTON, N.J., ANNELL RD., BELLE MEAD, N.J.

REVISED: to 9/15/67, to 4/1/68, to 1/1/70, to 3/1/70, 6/15/70, to 1/1/71

ROBERT C. BOGART & ASSOCIATES
ROUTE 31 & EMERY AVE., FLEMINGTON, N.J.


REVISED: to 11/1/71, 10/1/74, 3/1/75, NOV. 1, 1975, MAY 1, 1976
NOV. 1, 1976, MAY 1, 1977, NOV. 1, 1977, NOV. 1, 1978, NOV. 1, 1979
MAY 1, 1980, OCT. 1, 1982, DEC. 31, 1983, 3/30/84
MAY 1, 1984, DEC. 1, 1984, DEC. 1, 1985,
JAN. 1, 86, 7/1/86; JAN. 1, 87; JAN. 1, 1988
APRIL 1, 1988

HERITAGE CONSULTING ENGINEERS
HERITAGE SQUARE, P.O. BOX 3400, FLEMINGTON, N.J.

REVISED: 01-01-95

HOPEWELL VALLEY ENGINEERING, P.C.
53 PENNINGTON-HOPEWELL ROAD, SUITE 30
PENNINGTON, N.J. 08534-3613

REVISED TO: DEC. 2004, DEC. 2005

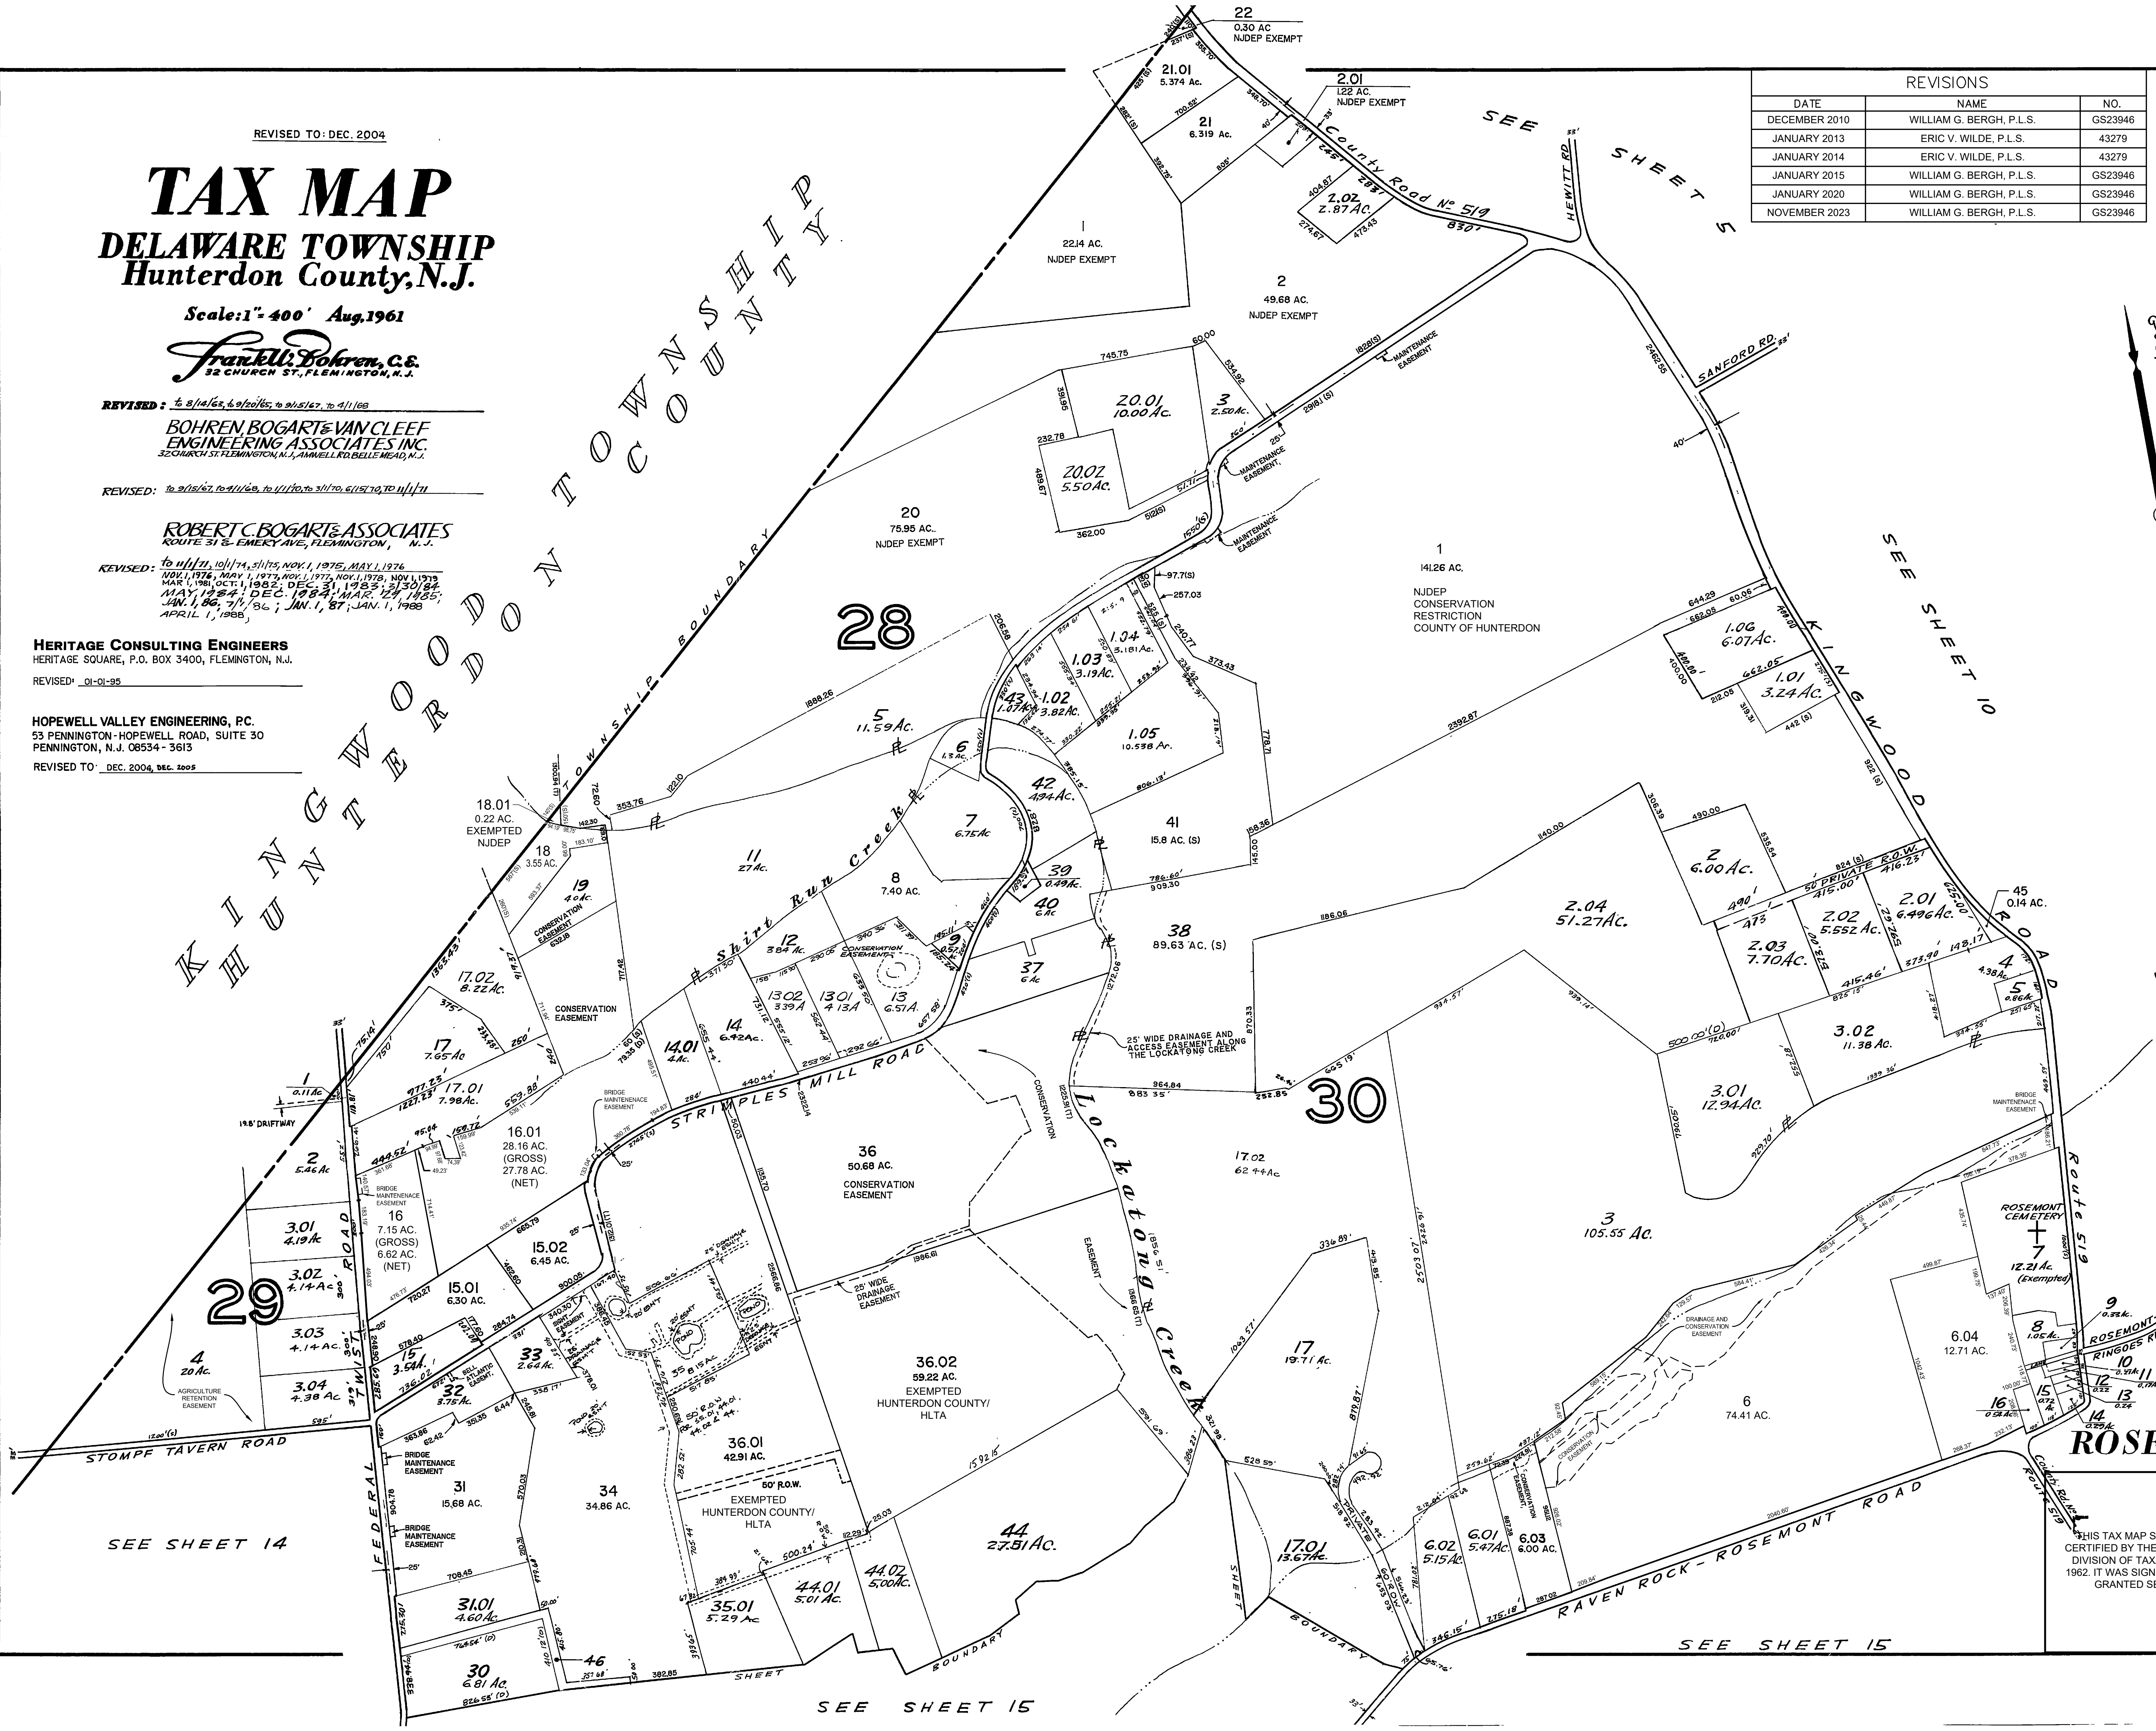

ROSEMONT

THIS TAX MAP SHEET WAS FORMALLY
CERTIFIED BY THE STATE OF NEW JERSEY
DIVISION OF TAXATION ON JANUARY 11,
1962. IT WAS SIGNED BY C.E. BARNES AND
GRANTED SERIAL NUMBER 342

TAX MAP

DELAWARE TOWNSHIP

Hunterdon County, N.J.

Scale: 1" = 400' Aug. 1961

Frankell, Bohren, & C.E.
12 CHURCH ST., FLEMINGTON, N.J.

REVISED: to 8/14/61, to 9/15/61, to 9/15/67 to 4/1/68

BOHREN, BOGART & VAN CLEEF
ENGINEERING ASSOCIATES INC.
32 CHURCH ST. FLEMINGTON, N.J., ANNEX 100 BELLE MEAD, N.J.

REVISED: to 9/15/67, to 4/1/68, to 11/1/70, to 3/1/70, to 11/1/71

ROBERT C. BOGART & ASSOCIATES
ROUTE 316, EMERY AVE., FLEMINGTON, N.J.

REVISED: 10/1/71, 10/1/74, 5/1/75
NOV. 1, 1974, MAY 1, 1977
NOV. 1, 1979, MAR. 1, 1981
3/30/84, MAY 84
JAN. 1, 86, 7/1/86

NOV. 1, 1975, MAY 1, 1976
NOV. 1, 1977, NOV. 1, 1978
OCT. 1, 1982, DEC. 31, 1983
DEC. 84, MAR. 24, 1985
JAN. 1, 87

HERITAGE CONSULTING ENGINEERS
HERITAGE SQUARE, P.O. BOX 3400, FLEMINGTON, N.J.

REVISED: 01-01-85

HOPEWELL VALLEY ENGINEERING, P.C.
53 PENNINGTON-HOPEWELL ROAD, SUITE 30
PENNINGTON, N.J. 08534-3613

REVISED TO: DEC. 2004, DEC. 2005

SEE SHEET 11

THIS TAX MAP SHEET WAS FORMALLY
CERTIFIED BY THE STATE OF NEW JERSEY
DIVISION OF TAXATION ON JANUARY 11,
1962. IT WAS SIGNED BY C.E. BARNES AND
GRANTED SERIAL NUMBER 342


SEE SHEET 16


SEE SHEET 16

SEE SHEET 16

SEE SHEET 15

REVISIONS	DATE	NAME	NO.
	JANUARY 2010	WILLIAM G. BERGH, P.L.S.	GS23946
	DECEMBER 2010	WILLIAM G. BERGH, P.L.S.	GS23946
	JANUARY 2013	ERIC V. WILDE, P.L.S.	43279
	JANUARY 2014	ERIC V. WILDE, P.L.S.	43279
	JULY 2018	WILLIAM G. BERGH, P.L.S.	GS23946
	NOVEMBER 2021	WILLIAM G. BERGH, P.L.S.	GS23946
	NOVEMBER 2023	WILLIAM G. BERGH, P.L.S.	GS23946

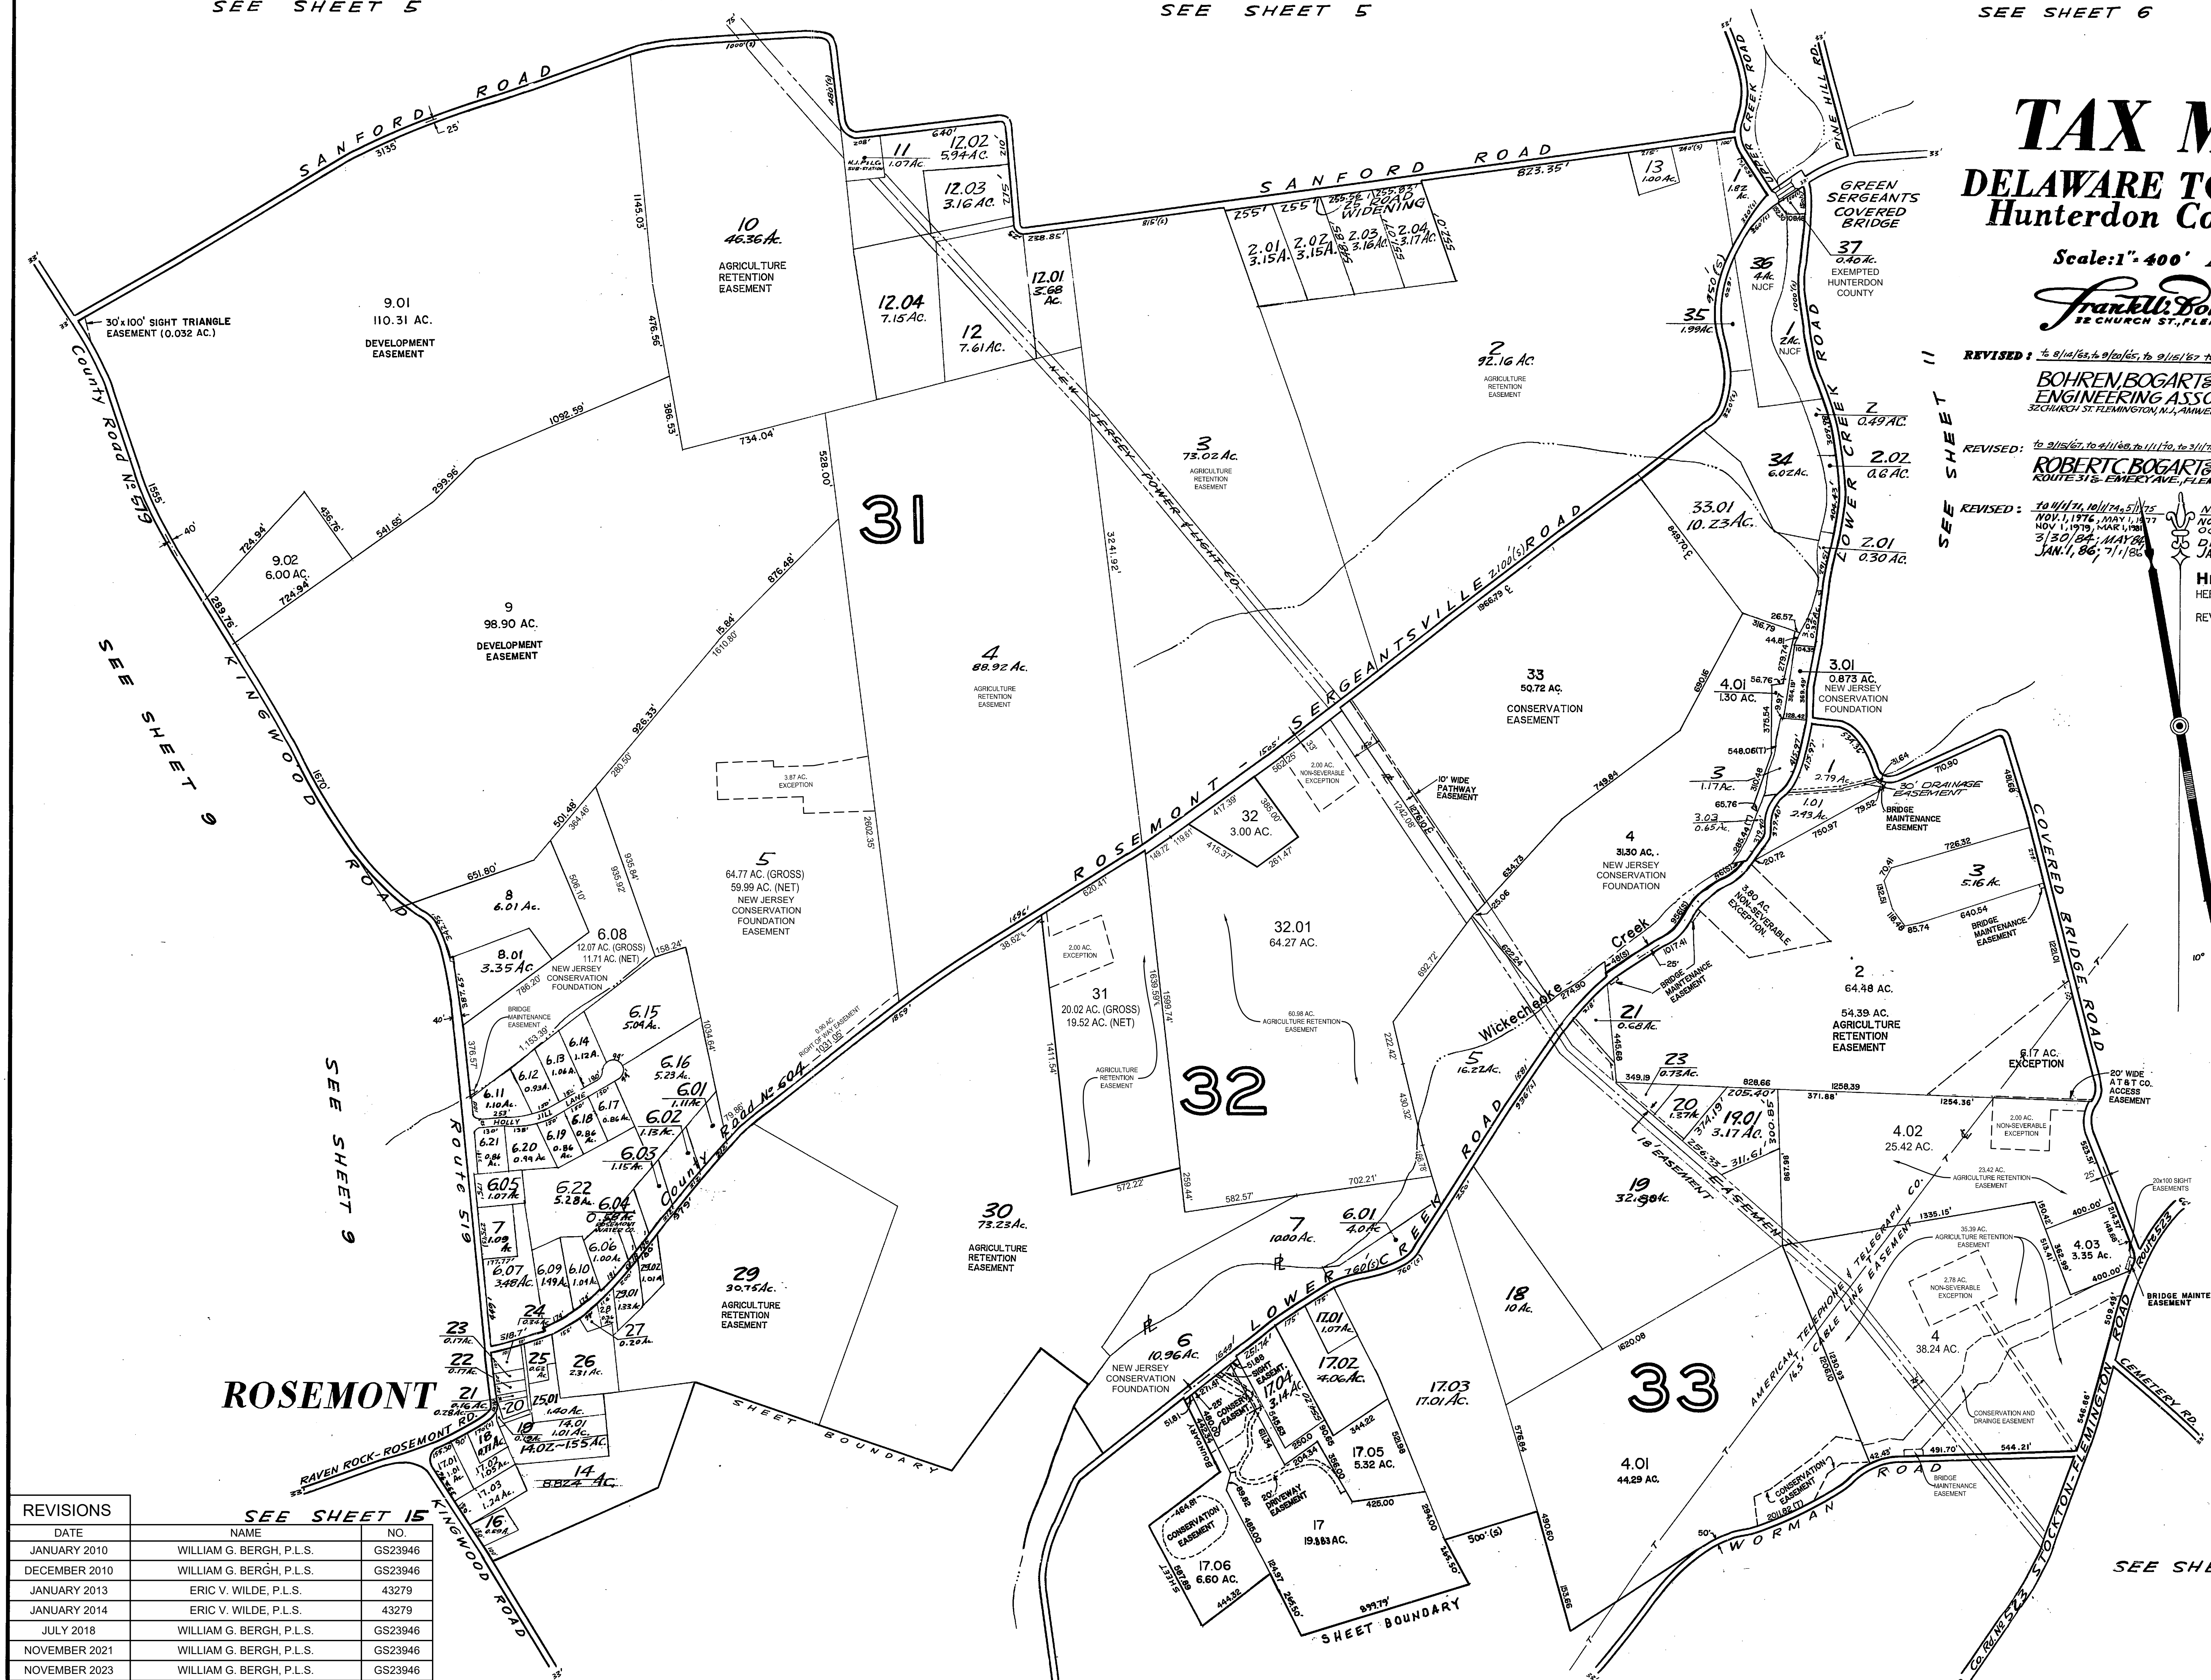

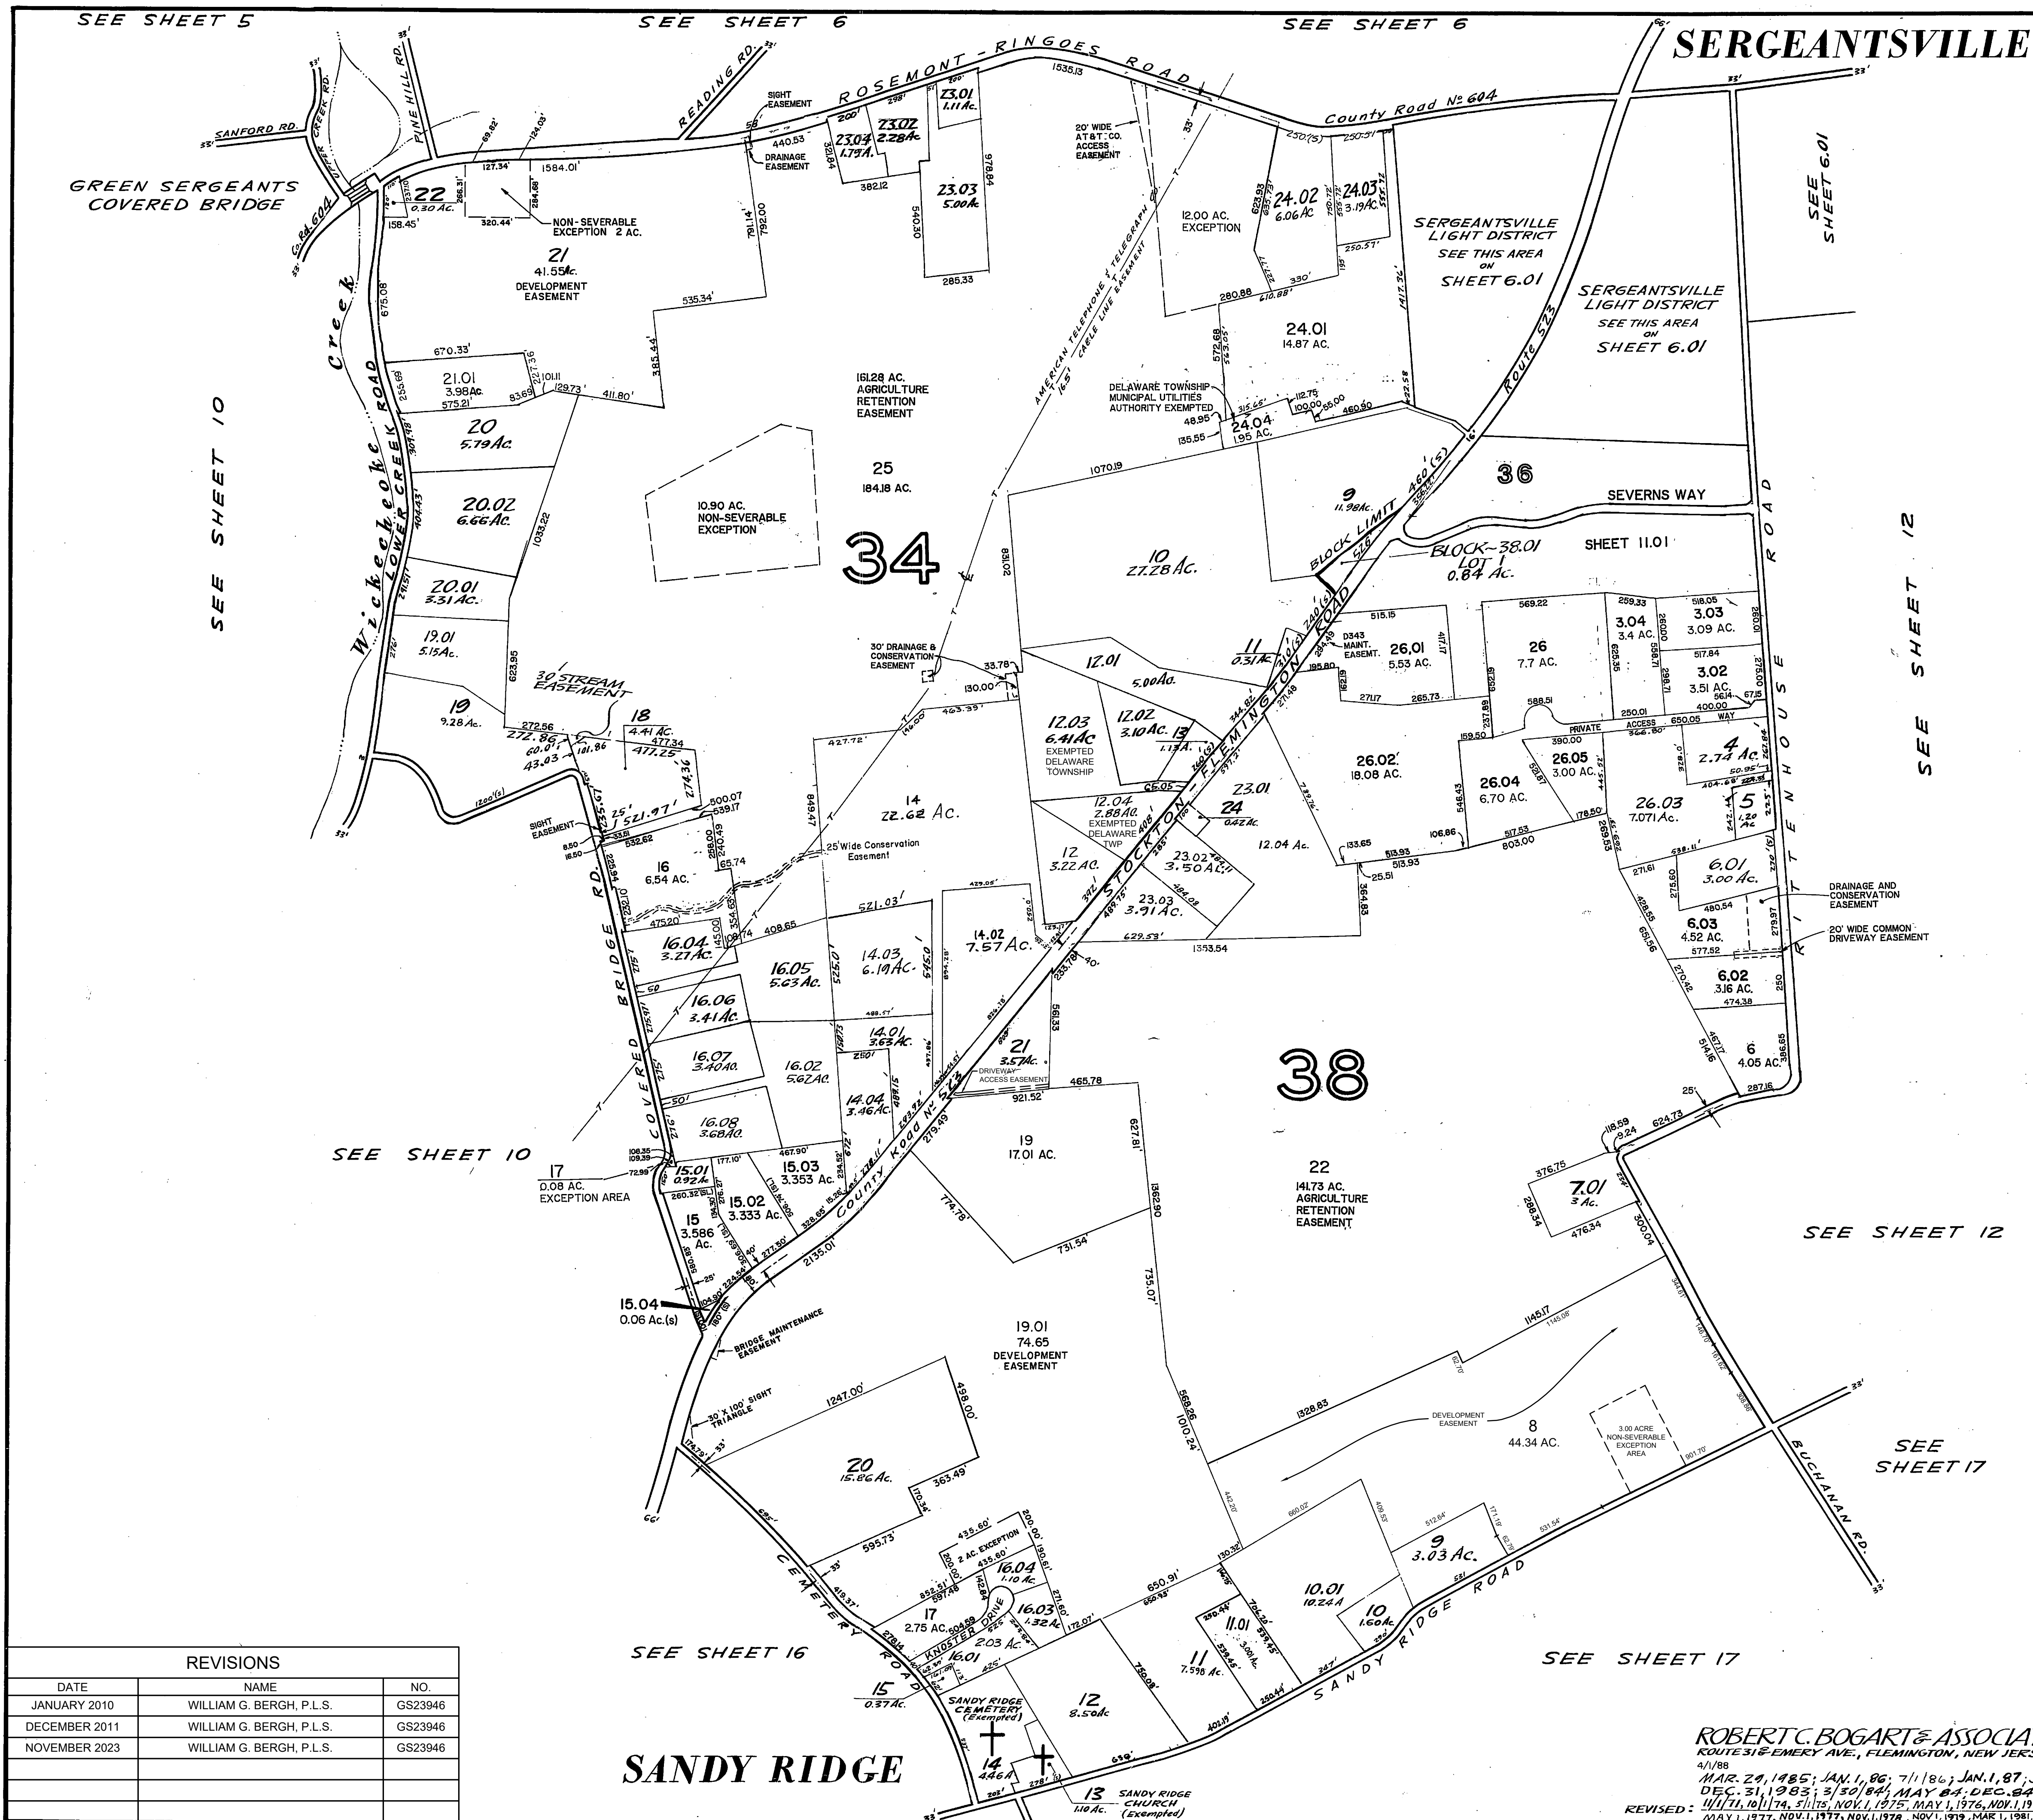

REVISIONS		
DATE	NAME	NO.
JANUARY 2010	WILLIAM G. BERGH, P.L.S.	GS23946
DECEMBER 2011	WILLIAM G. BERGH, P.L.S.	GS23946
NOVEMBER 2023	WILLIAM G. BERGH, P.L.S.	GS23946

TAX MAP

DELAWARE TOWNSHIP

Hunterdon County, N.J.

Scale: 1" = 400' Aug. 1961

Franklin Bohren, C.S.
32 CHURCH ST., FLEMINGTON, N.J.

REVISED: 1. 8/14/63, 2. 9/20/65, 3. 9/15/67, 4. 1/1/68

ROBERT C. BOGART & ASSOCIATES
ROUTE 31, EMERY AVE., FLEMINGTON, NEW JERSEY
4/1/88
MAR. 29, 1985; JAN. 1, 86; 7/1/86; JAN. 1, 87; JAN. 1, 1988
DEC. 31, 1983; 3/30/84; MAY 84; DEC. 84
REVISED: 4/1/10, 1/1/15, NOV. 1, 1975, MAY 1, 1976, NOV. 1, 1976
MAY 1, 1977, NOV. 1, 1977, NOV. 1, 1978, NOV. 1, 1979, MAR. 1, 1981, OCT. 1, 1982

BOHREN, BOGART & VAN CLEEF
ENGINEERING ASSOCIATES INC.
32 CHURCH ST. FLEMINGTON, N.J., ANNELL RD. BELLE MEAD, N.J.

REVISED: 1. 3/15/67, 2. 4/1/68, 3. 1/1/70, 4. 3/1/70, 5. 1/1/70, 6. 1/1/70, 7. 1/1/71

HERITAGE CONSULTING ENGINEERS
HERITAGE SQUARE, P.O. BOX 3400, FLEMINGTON, N.J.
REVISED: 01-01-95


HOPEWELL VALLEY ENGINEERING, P.C.
53 PENNINGTON - HOPEWELL ROAD, SUITE 30
PENNINGTON, N.J. 08534 - 3613
REVISED TO: DEC. 2004, DEC. 2005

NEW JERSEY DEPARTMENT OF THE TREASURY
DIVISION OF TAXATION
ENGINEERING & RAILROAD TAX BUREAU
APPROVED AS A TAX MAP PURSUANT TO THE
PROVISIONS OF CHAPTER 175, LAWS OF 1913, ETC.
FOR THE DIRECTOR, DIVISION OF TAXATION
BY: *C. Bohren* STATE SUPERVISOR
DATE: JAN 1 1962 SERIAL NO. 342

SHEET 11

SHEET 6.01

SHEET 12

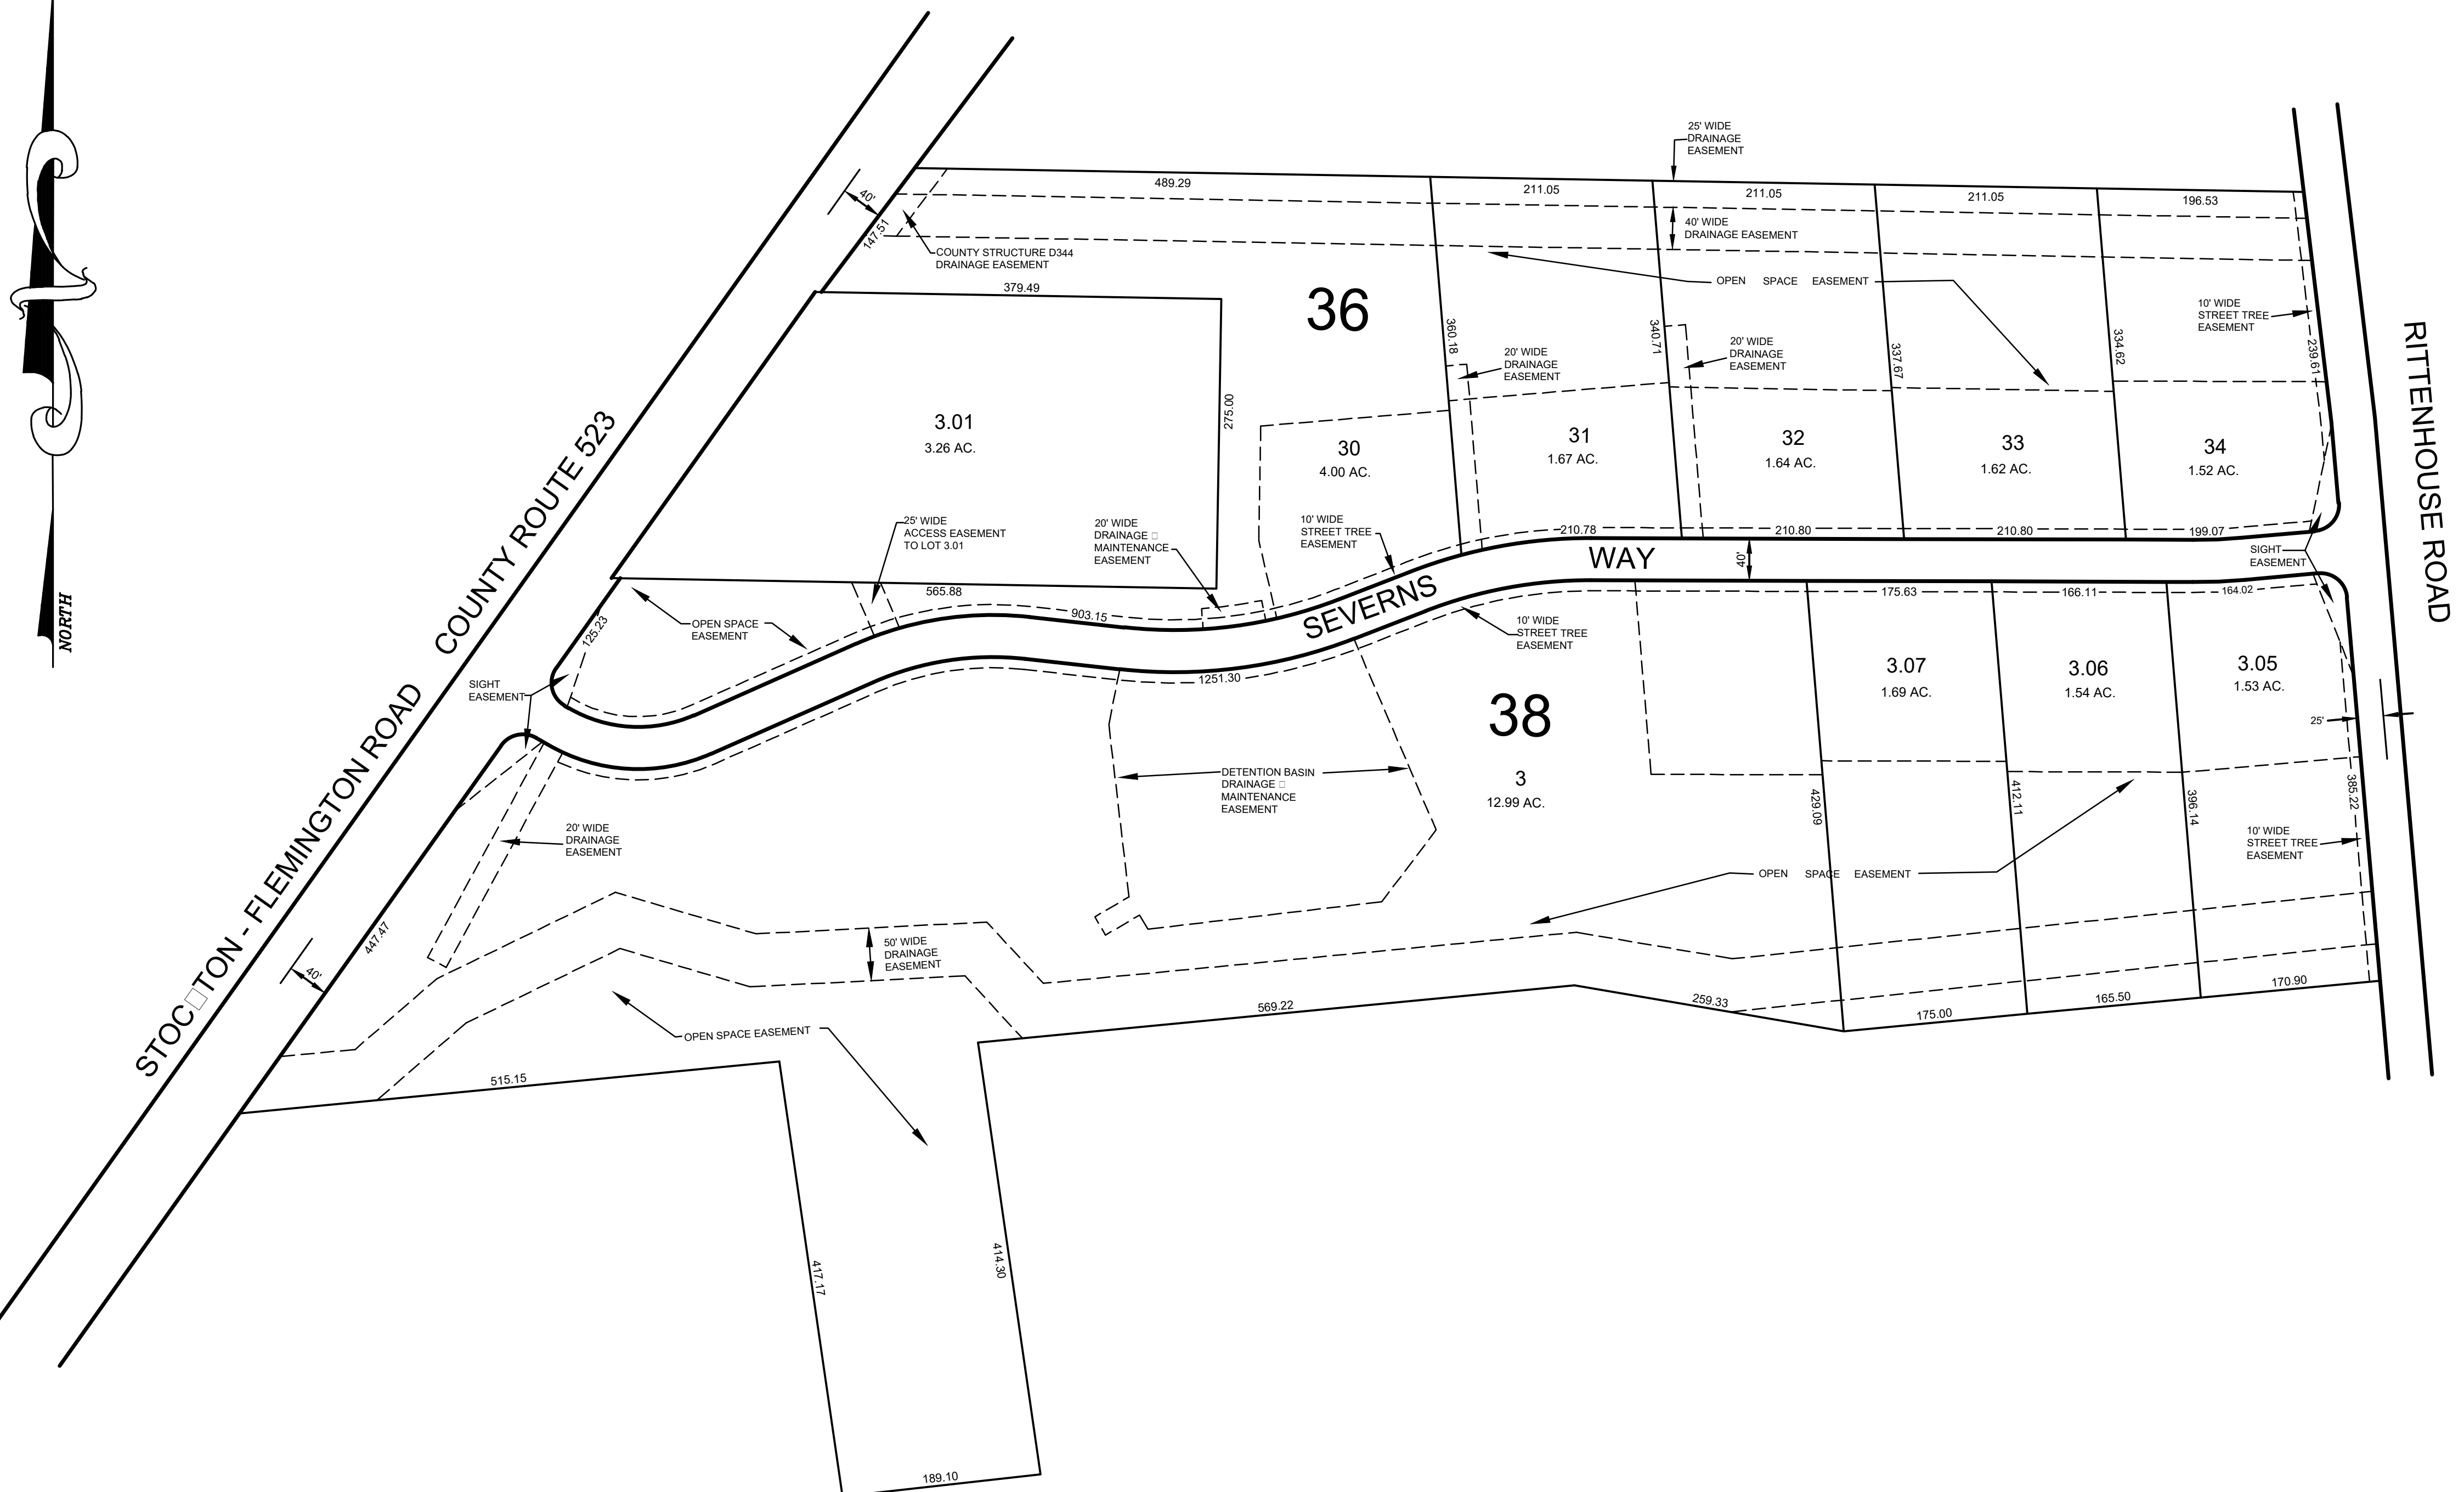



SHEET 11

TAX MAP
TOWNSHIP OF DELAWARE
HUNTERDON COUNTY, NEW JERSEY
SCALE 1" = 100' JANUARY 2008
H. CLAY M. ELDOWNEY, P.E., L.S.
HATCH MOTT MACDONALD
120 W. MAIN ST., CLINTON, NEW JERSEY

SERGEANTSVILLE

REVISIONS		
DATE	NAME	NO.
JANUARY 2010	WILLIAM G. BERGH, P.L.S.	GS23946
DECEMBER 2010	WILLIAM G. BERGH, P.L.S.	GS23946
JANUARY 2013	ERIC V. WILDE, P.L.S.	43279
JANUARY 2014	ERIC V. WILDE, P.L.S.	43279
JANUARY 2015	WILLIAM G. BERGH, P.L.S.	GS23946
JULY 2018	WILLIAM G. BERGH, P.L.S.	GS23946
JANUARY 2020	WILLIAM G. BERGH, P.L.S.	GS23946
NOVEMBER 2021	WILLIAM G. BERGH, P.L.S.	GS23946
NOVEMBER 2023	WILLIAM G. BERGH, P.L.S.	GS23946

12

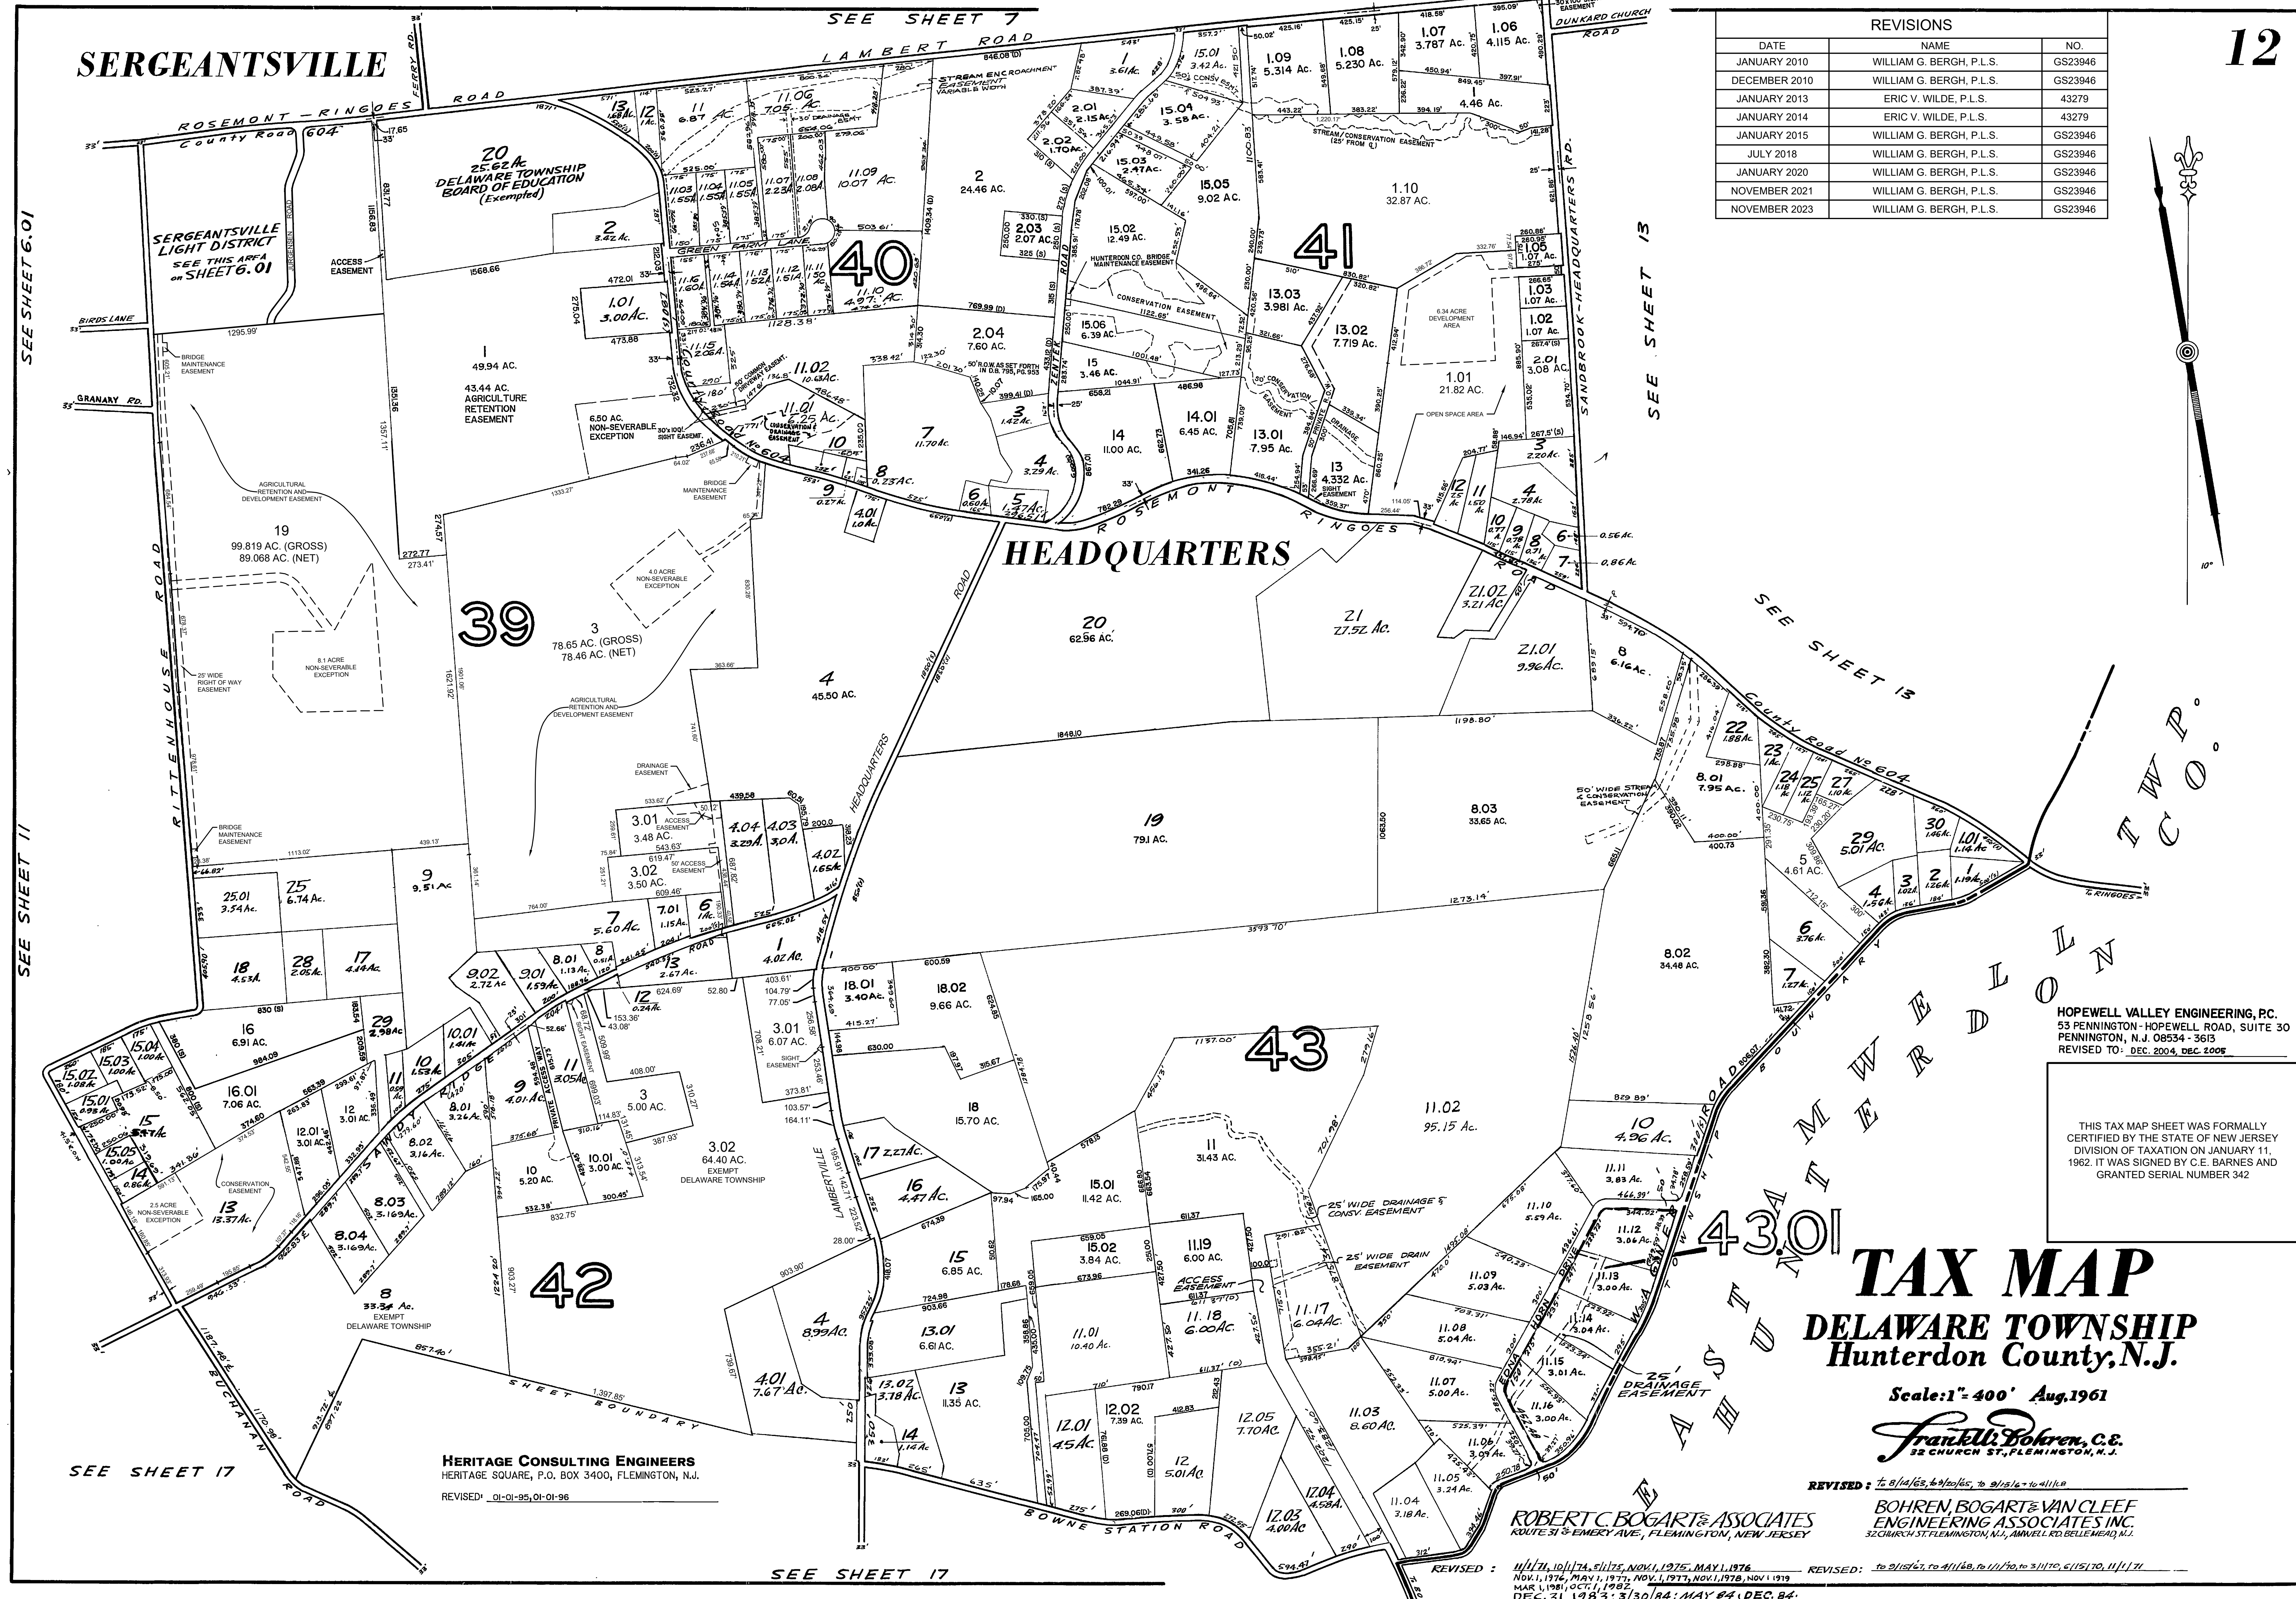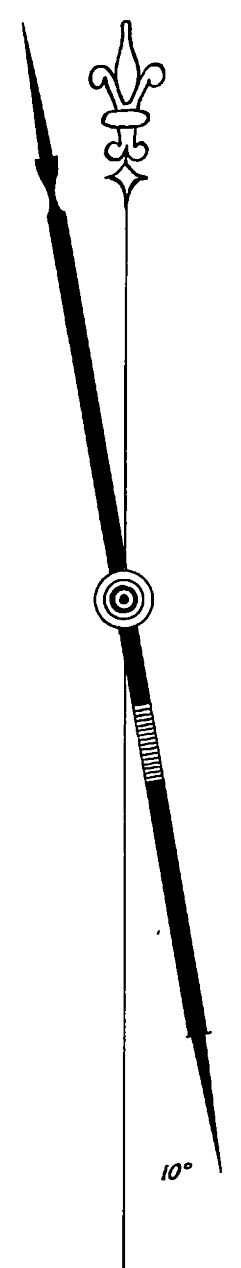

HOPEWELL VALLEY ENGINEERING, P.C.
53 PENNINGTON-HOPEWELL ROAD, SUITE 30
PENNINGTON, N.J. 08534-3613
REVISED TO: DEC. 2004, DEC. 2005

THIS TAX MAP SHEET WAS FORMALLY
CERTIFIED BY THE STATE OF NEW JERSEY
DIVISION OF TAXATION ON JANUARY 11,
1962. IT WAS SIGNED BY C.E. BARNES AND
GRANTED SERIAL NUMBER 342

TAX MAP
DELAWARE TOWNSHIP
Hunterdon County, N.J.

Scale: 1" = 400' Aug. 1961

Frankell, Bokren, C.E.
32 CHURCH ST. FLEMINGTON, N.J.


REVISED: to 8/14/63, 4/9/65, to 9/15/66 to 4/1/68

ROBERT C. BOGART & ASSOCIATES
ROUTE 31 & EMERY AVE., FLEMINGTON, NEW JERSEY

BOHREN, BOGART & VAN CLEEF
ENGINEERING ASSOCIATES INC.
32 CHURCH ST. FLEMINGTON, N.J., ANNEX RD. BELLE MEAD, N.J.

REVISED: 11/17/10, 10/17/14, 5/11/15, NOV. 1, 1975, MAY 1, 1976, NOV. 1, 1976, MAY 1, 1977, NOV. 1, 1977, NOV. 1, 1978, NOV. 1, 1979, MAR. 1, 1981, OCT. 1, 1982, DEC. 31, 1983, 3/30/84, MAY 84, DEC. 84, MAR. 85, JAN. 86, JAN. 86, JAN. 86, JAN. 86, JAN. 86, JAN. 86, APRIL 1, 1988, JAN. 1, 1988, DEC. 31, 1988

12

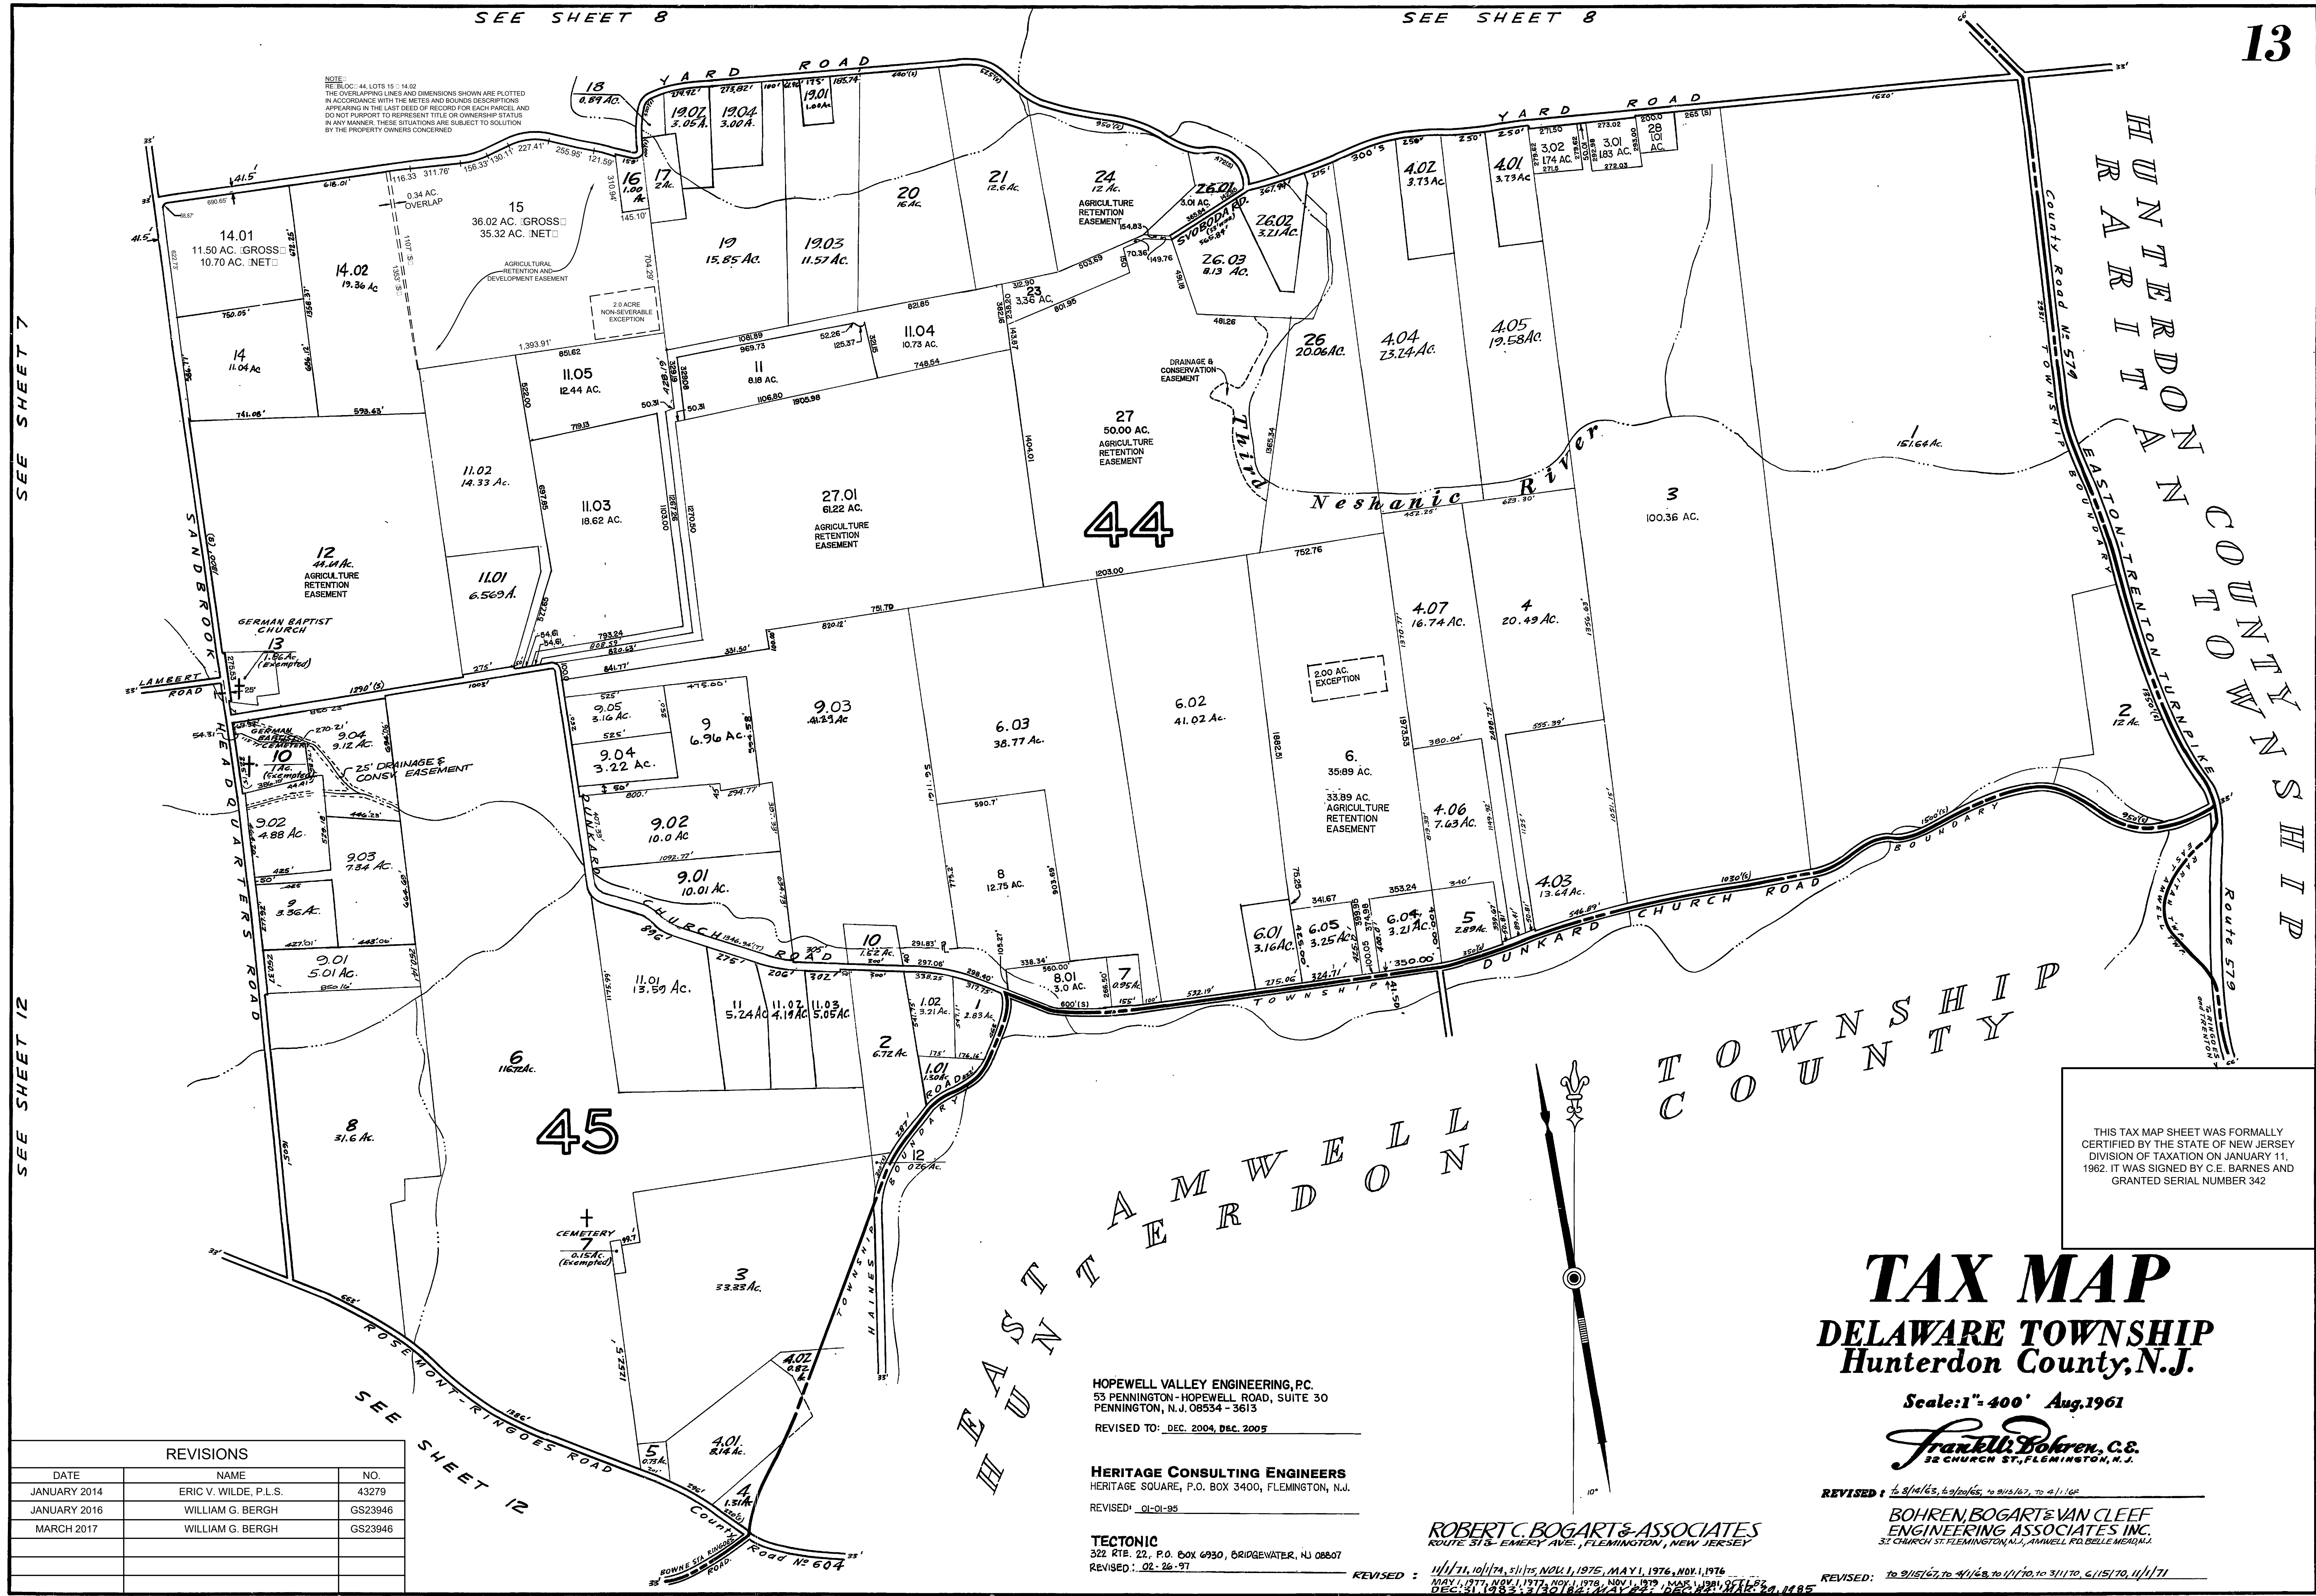

NOTE:
THE BLOCKS 44, LOTS 15 & 14.02
THE OVERLAPPING LINES AND DIMENSIONS SHOWN ARE PLOTTED
IN ACCORDANCE WITH THE METES AND BOUNDS DESCRIPTIONS
APPEARING IN THE LAST DEED OF RECORD FOR EACH PARCEL AND
DO NOT PURPORT TO REPRESENT TITLE OR OWNERSHIP STATUS
IN ANY MANNER. THESE SITUATIONS ARE SUBJECT TO SOLUTION
BY THE PROPERTY OWNERS CONCERNED.

SEE SHEET 7

SEE SHEET 12

SEE SHEET 8

SEE SHEET 8

SEE SHEET 12

REVISIONS		
DATE	NAME	NO.
JANUARY 2014	ERIC V. WILDE, P.L.S.	43279
JANUARY 2016	WILLIAM G. BERGH	GS23946
MARCH 2017	WILLIAM G. BERGH	GS23946

HOPEWELL VALLEY ENGINEERING, P.C.
53 PENNINGTON - HOPEWELL ROAD, SUITE 30
PENNINGTON, N.J. 08534 - 3613
REVISED TO: DEC. 2004, DEC. 2005

HERITAGE CONSULTING ENGINEERS
HERITAGE SQUARE, P.O. BOX 3400, FLEMINGTON, N.J.
REVISED: 01-01-95

TECTONIC
522 RTE. 22, P.O. BOX 6930, BRIDGEWATER, NJ 08807
REVISED: 02-26-97

ROBERT C. BOGART & ASSOCIATES
ROUTE 313 - EMERY AVE., FLEMINGTON, NEW JERSEY

REVISED: 11/1/71, 10/1/74, 5/1/75, NOV. 1, 1975, MAY 1, 1976, NOV. 1, 1976, MAY 1, 1977, NOV. 1, 1977, NOV. 1, 1978, NOV. 1, 1979, DEC. 31, 1983, 3/1/80, 12/1/82, 06-22-82, 01-28-85, JAN. 1, 86, 7/1/86, JAN. 1, 87, JULY 1, 1987

REVISED: 9/15/67, to 4/1/68, to 1/1/70, to 3/1/70, 6/15/70, 11/1/71

THIS TAX MAP SHEET WAS FORMALLY
CERTIFIED BY THE STATE OF NEW JERSEY
DIVISION OF TAXATION ON JANUARY 11,
1962. IT WAS SIGNED BY C.E. BARNES AND
GRANTED SERIAL NUMBER 342

TAX MAP

DELAWARE TOWNSHIP

Hunterdon County, N.J.

Scale: 1" = 400' Aug. 1961

Frankell, Bokren, C.E.
32 CHURCH ST., FLEMINGTON, N.J.

REVISED: 10/14/63, 10/20/65, to 9/12/67, to 4/1/68

BOHREN, BOGART & VAN CLEEF
ENGINEERING ASSOCIATES INC.
32 CHURCH ST., FLEMINGTON, N.J., ANNELL RD. BELLE MEAD, N.J.

REVISIONS		
DATE	NAME	NO.
JANUARY 2014	ERIC V. WILDE, P.L.S.	43279
JANUARY 2015	WILLIAM G. BERGH, P.L.S.	GS23946
JANUARY 2016	WILLIAM G. BERGH, P.L.S.	GS23946
MARCH 2017	WILLIAM G. BERGH, P.L.S.	GS23946
JANUARY 2020	WILLIAM G. BERGH, P.L.S.	GS23946

TAX MAP
DELAWARE TOWNSHIP
Hunterdon County, N.J.



Scale: 1" = 400' Aug. 1961

Franklin Dohren, C.E.
32 CHURCH ST., FLEMINGTON, N.J.

REVISED: 6/8/45, 6/9/45, 10/15/47, to 4/1/68

BOHREN, BOGART & VAN CLEEF
ENGINEERING ASSOCIATES INC.
32 CHURCH ST. FLEMINGTON, N.J., ANNWELL RD. BELLE MEAD, N.J.

REVISED: 10/15/67, to 4/1/68, to 1/1/70, 3/1/70

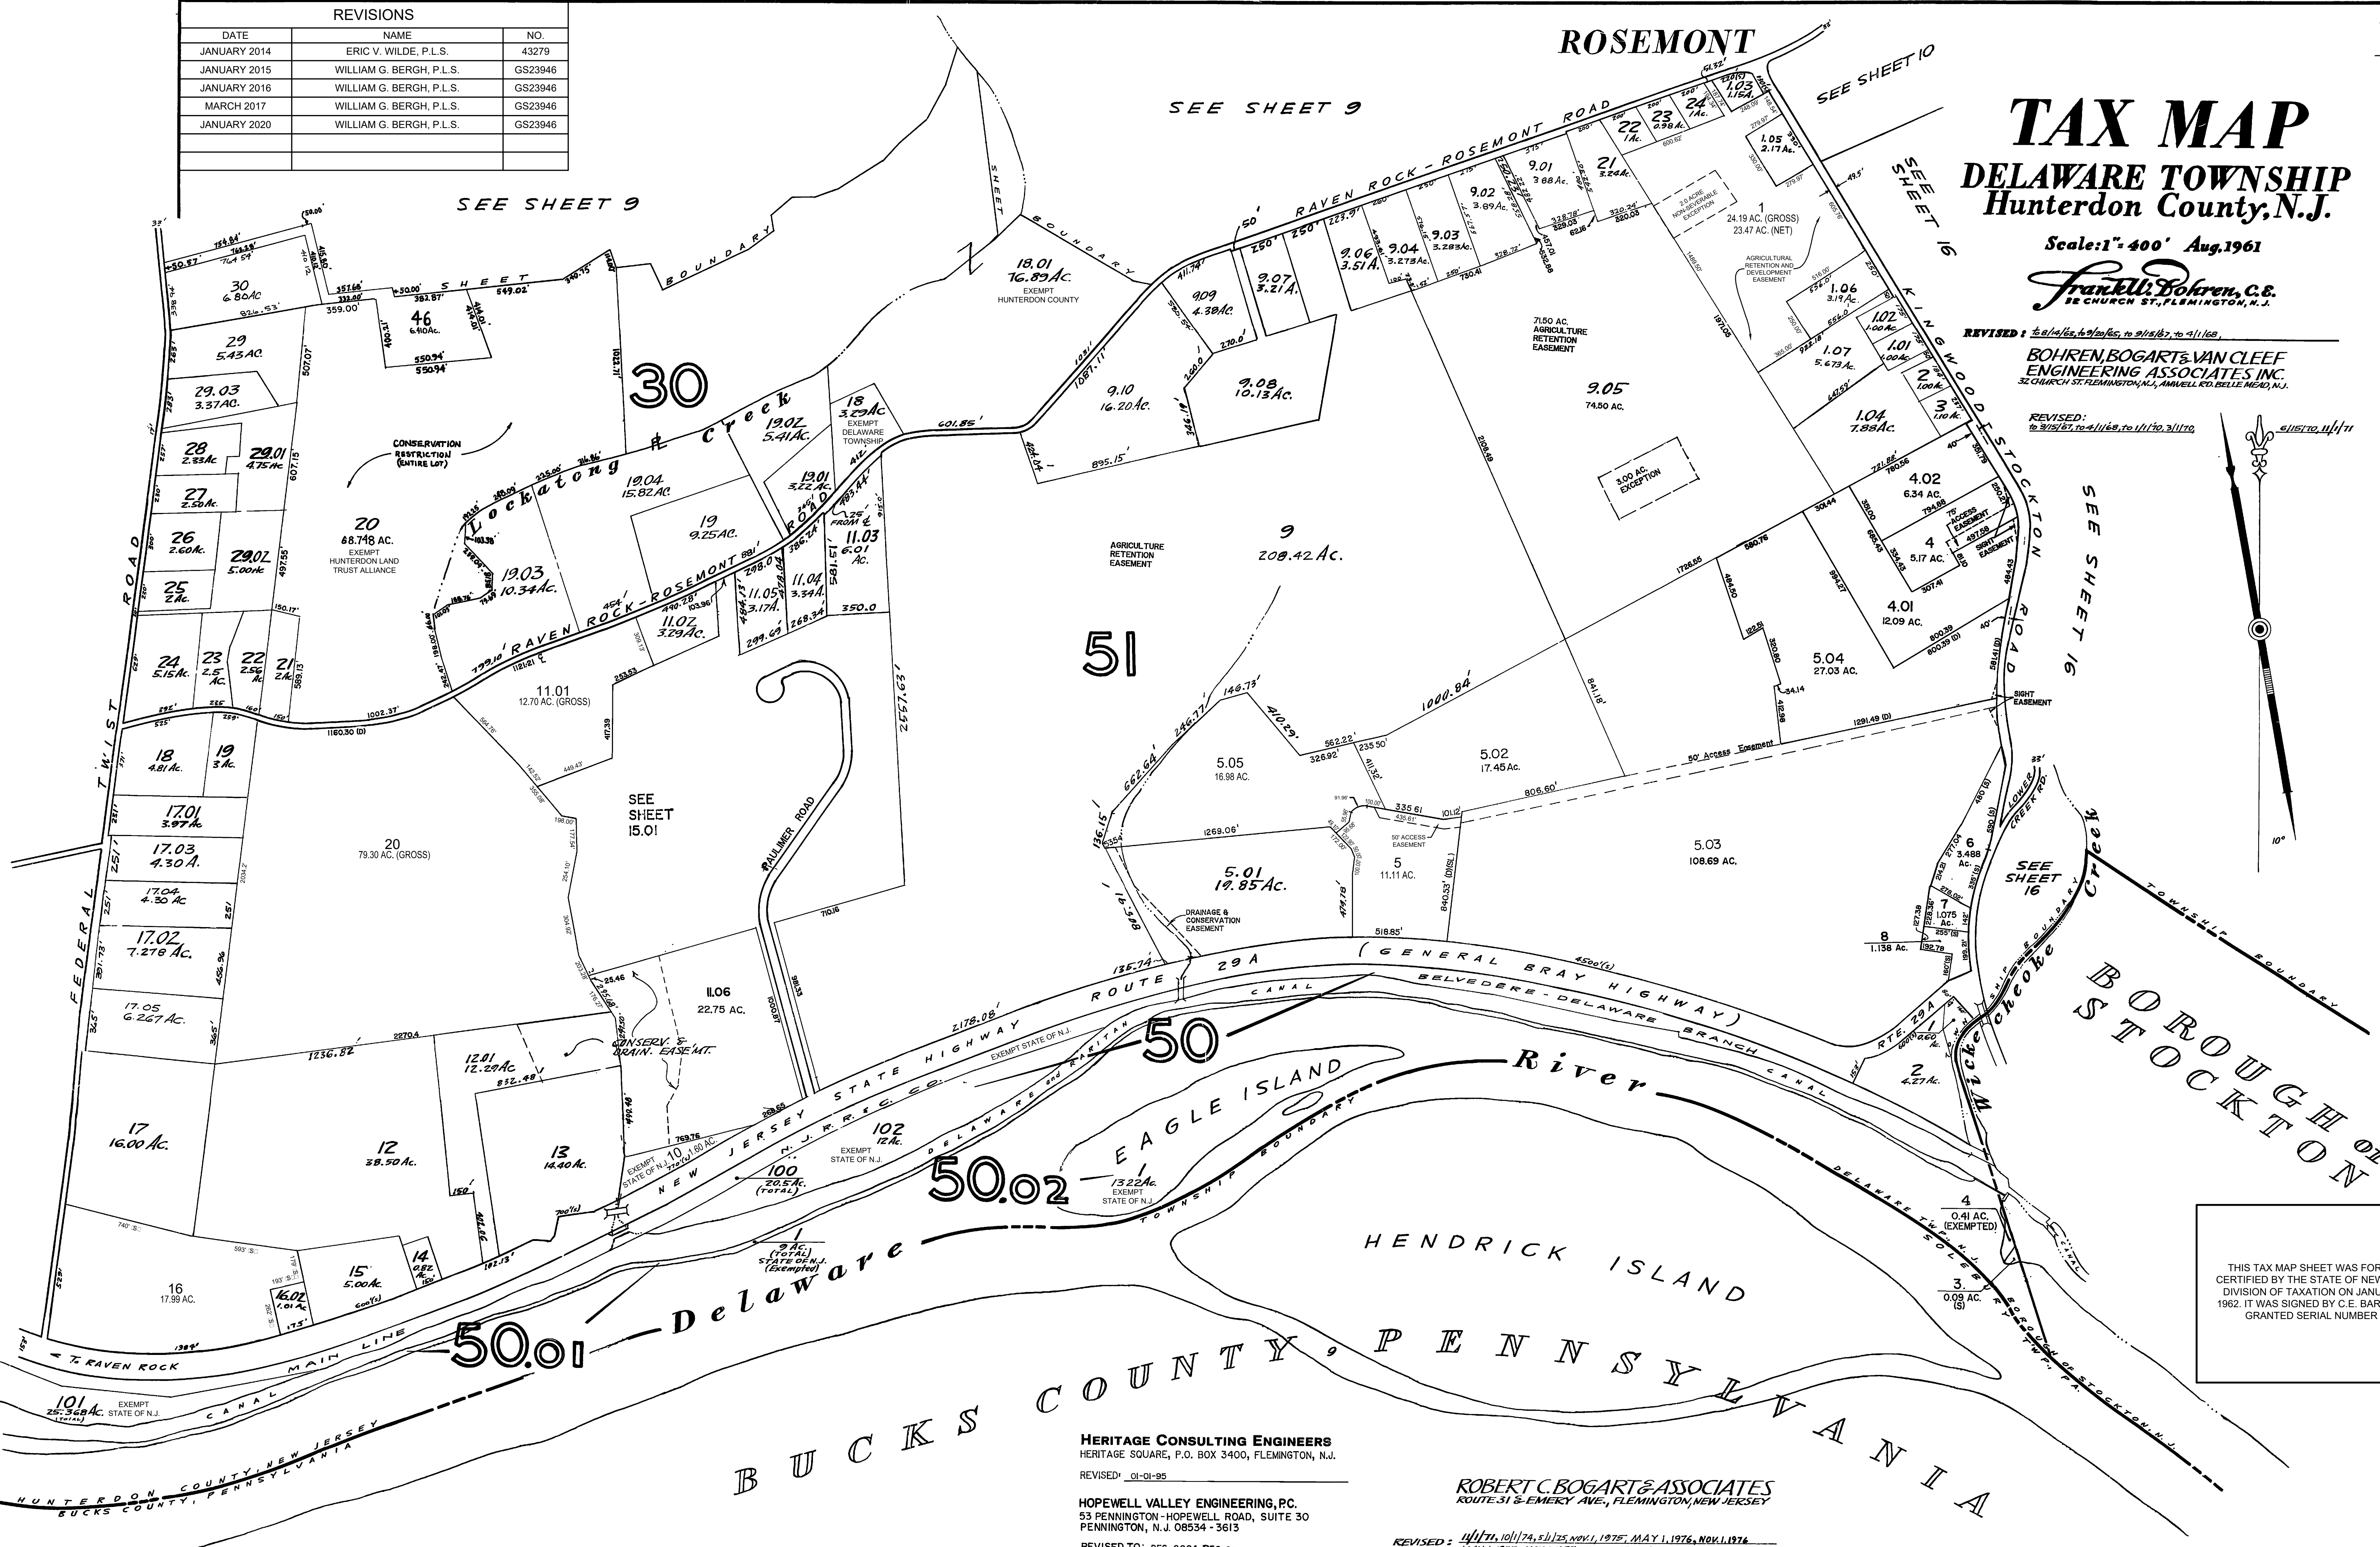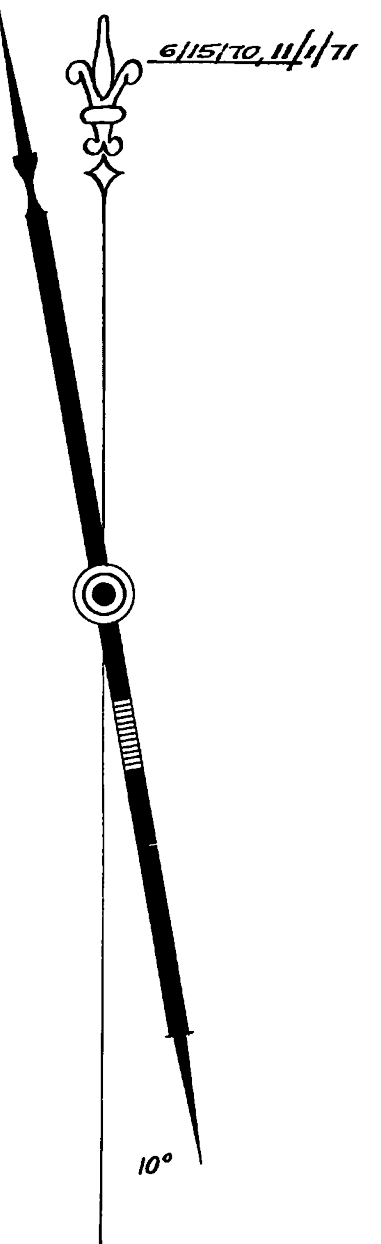

HERITAGE CONSULTING ENGINEERS
HERITAGE SQUARE, P.O. BOX 3400, FLEMINGTON, N.J.
REVISED: 01-01-85

HOPEWELL VALLEY ENGINEERING, P.C.
53 PENNINGTON-HOPEWELL ROAD, SUITE 30
PENNINGTON, N.J. 08534-3613
REVISED TO: DEC. 2004, DEC. 2005

ROBERT C. BOGART & ASSOCIATES
ROUTE 31 & EMERY AVE., FLEMINGTON, NEW JERSEY


REVISED: 4/1/71, 10/1/74, 5/1/75, NOV. 1, 1976, NOV. 1, 1976
MAY 1, 1977, NOV. 1, 1977, NOV. 1, 1978, NOV. 1, 1979, MAY 1, 1981
OCT. 1, 1982, DEC. 31, 1983, 3/30/84, MAY 84, DEC. 84
MAR. 29, 1985; JAN. 1, 86; 7/1/86; JAN. 1, 87 4/1/88

THIS TAX MAP SHEET WAS FORMALLY
CERTIFIED BY THE STATE OF NEW JERSEY
DIVISION OF TAXATION ON JANUARY 11,
1962. IT WAS SIGNED BY C.E. BARNES AND
GRANTED SERIAL NUMBER 342

SEE SHEET 15



SEE SHEET 15

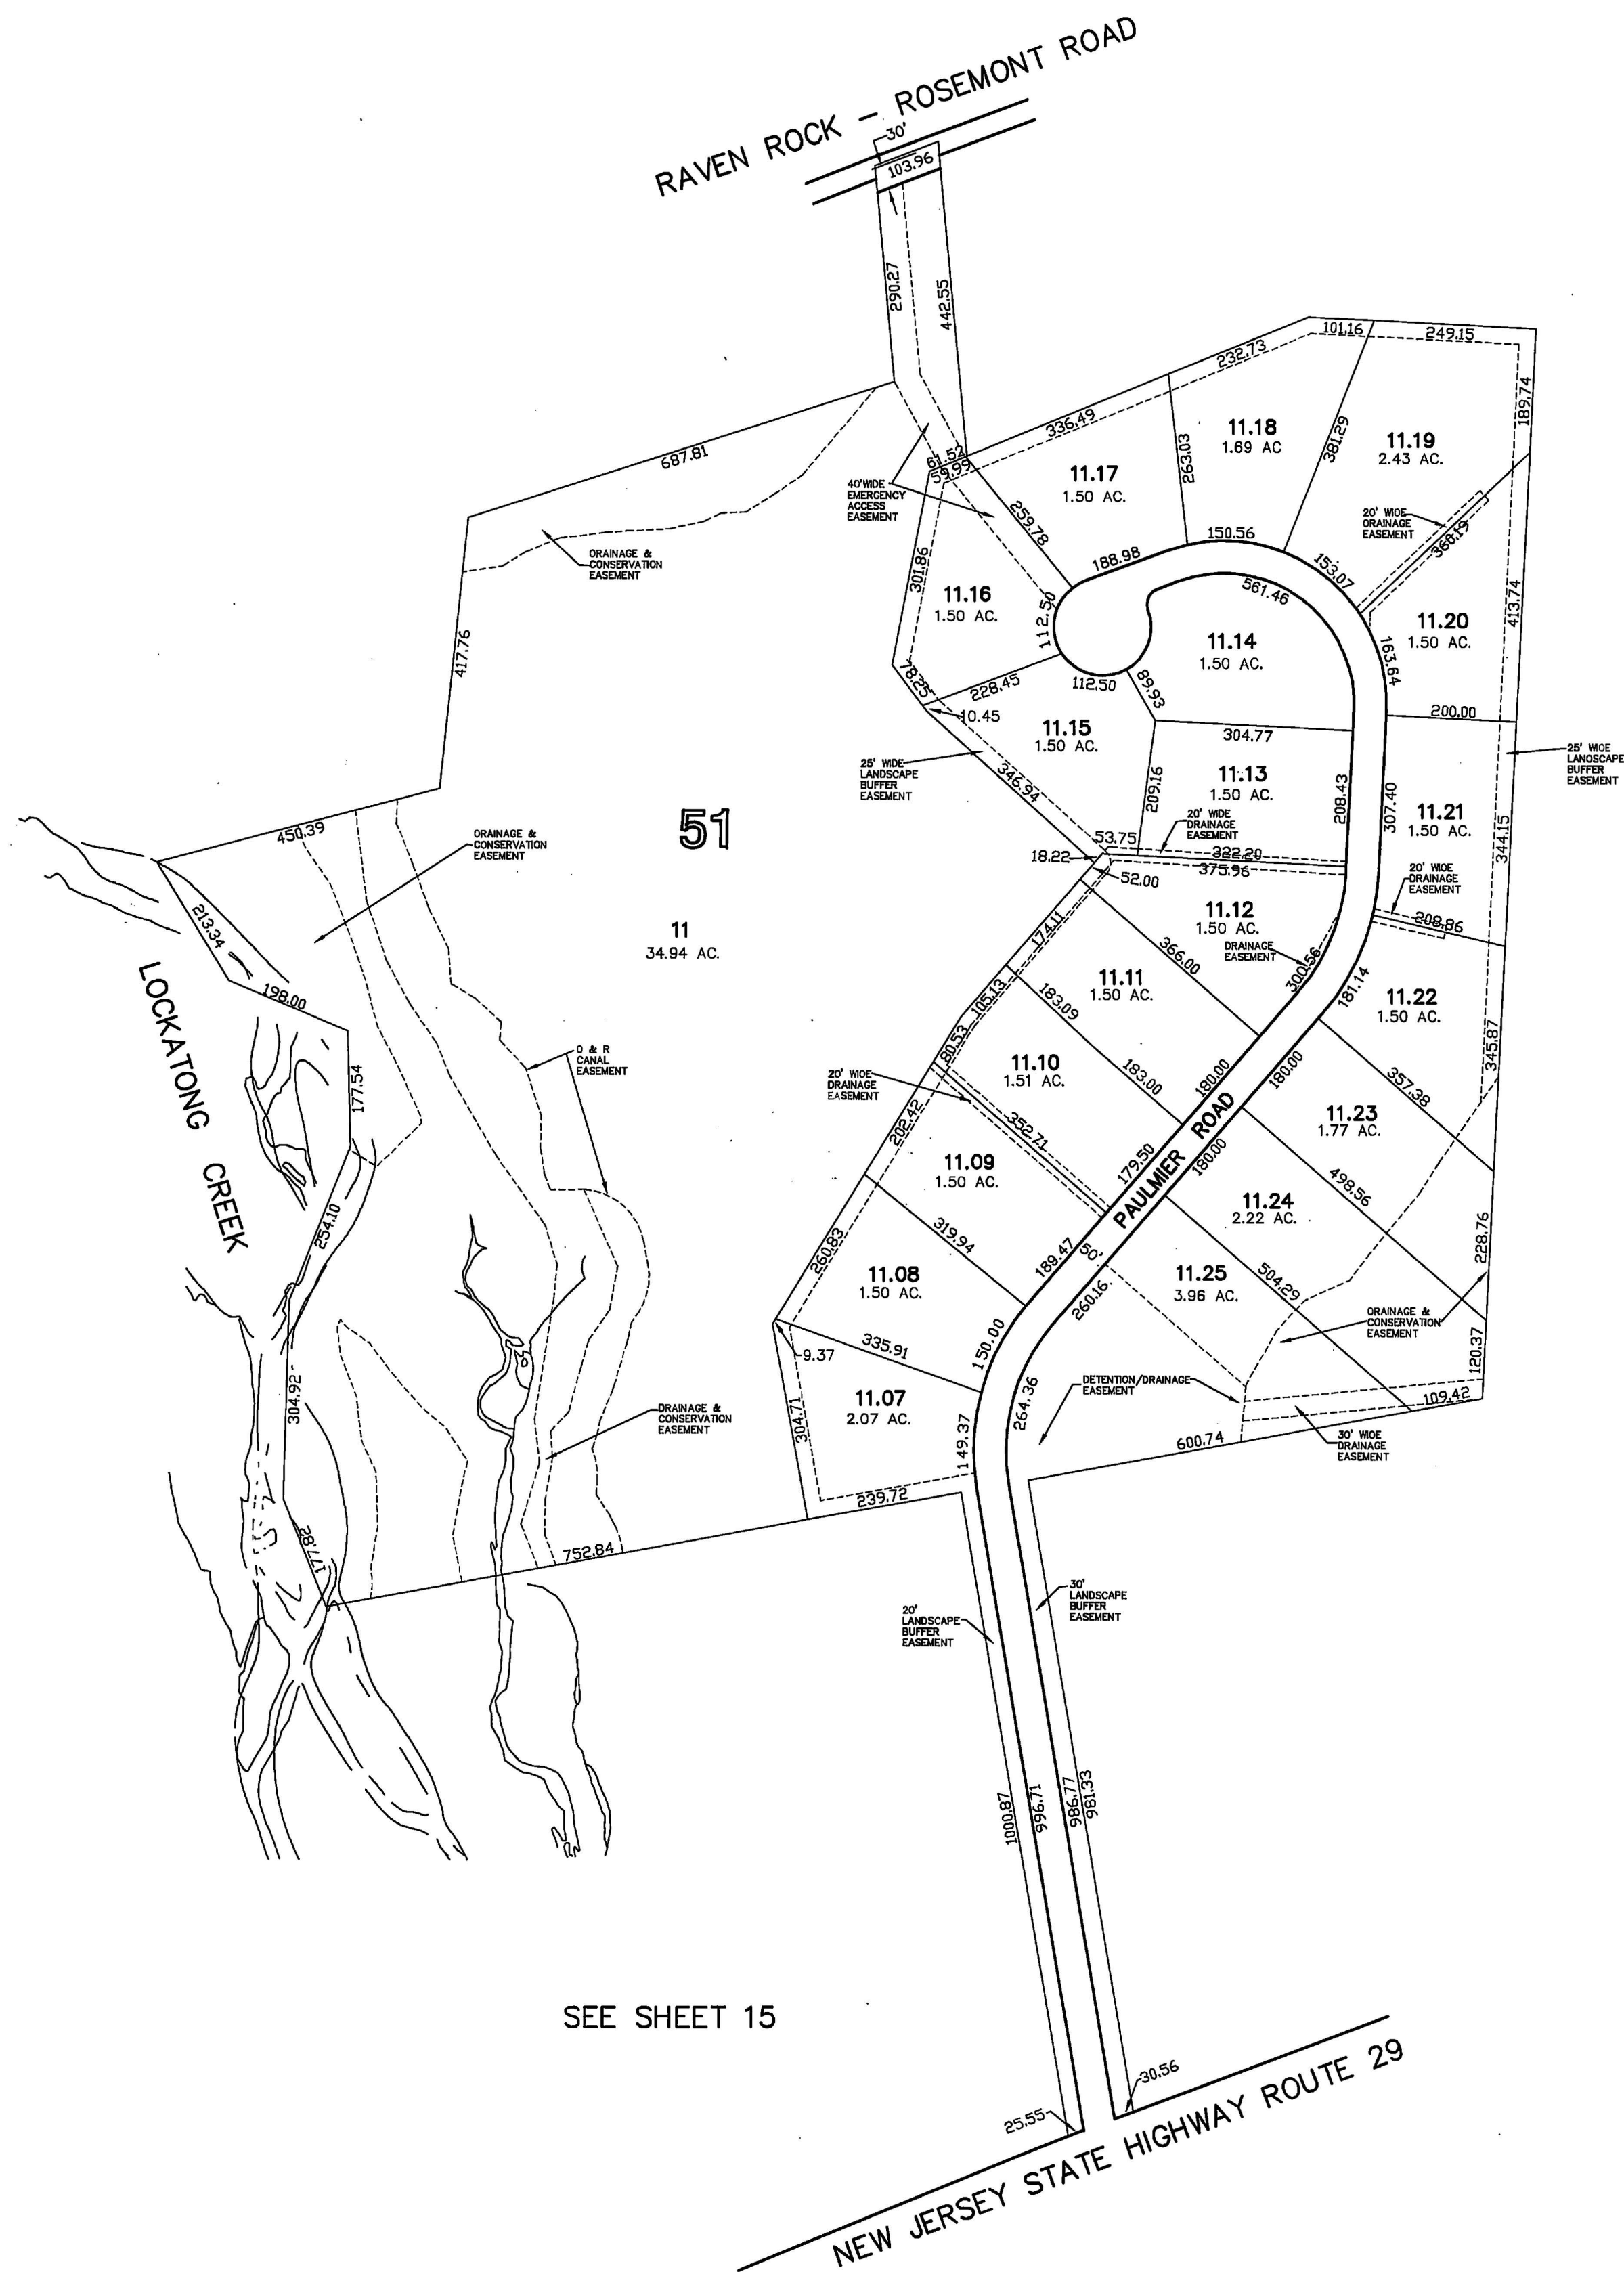

SEE SHEET 15

HOPEWELL VALLEY ENGINEERING, P.C.
53 PENNINGTON-HOPEWELL ROAD, SUITE 30
PENNINGTON, N.J. 08534-3613
REVISED TO: DEC. 2004, DEC. 2005

TAX MAP
TOWNSHIP OF DELAWARE
HUNTERDON COUNTY, NEW JERSEY
SCALE: 1"= 200' FEBRUARY 2002
H. CLAY McELDOWNEY, P.E., L.S.
STUDER AND McELDOWNEY, P.A.
120 W. MAIN ST., CLINTON, NEW JERSEY

TAX MAP
DELAWARE TOWNSHIP
Hunterdon County, N.J.

Scale: 1" = 400' Aug. 1961

Frankell, Bohren, C.E.
32 CHURCH ST., FLEMINGTON, N.J.

REVISED: 10/8/1965, 4/9/1965, 10/15/67, 10/11/68

BOHREN, BOGART & VAN CLEEF
ENGINEERING ASSOCIATES INC.
32 CHURCH ST., FLEMINGTON, N.J., ANNWELL RD. BELLE MEAD, N.J.

EAST ANNWELL
TOWNSHIP

ROBERT C. BOGART & ASSOCIATES
ROUTE 316, EMERY AVE., FLEMINGTON, N.J.

REVISED: 11/11/1974, 5/1/75, NOV. 1, 1975, MAY 1, 1976
NOV. 1, 1976, MAY 1, 1977, NOV. 1, 1977, NOV. 1, 1978
NOV. 1, 1979, MAY 1, 1981, OCT. 1, 1982
DEC. 31, 1983, MAY 1, 1985, MAY 1, 1986
DEC. 31, 1985, MAY 1, 1986, JAN. 1, 1987, APRIL 1, 1987, 4/1/88

BOWNE

HERITAGE CONSULTING ENGINEERS
HERITAGE SQUARE, P.O. BOX 3400, FLEMINGTON, N.J.

REVISED: 01-01-95

HOPEWELL VALLEY ENGINEERING, PC
53 PENNINGTON - HOPEWELL ROAD SUITE 30
PENNINGTON, N.J. 08534 - 3613
REVISED TO DEC. 2004, DEC. 2005

WEST ANNWELL TOWNSHIP
HUNTERDON COUNTY


SEE SHEET 12

SEE SHEET 12

SEE SHEET 11


SANDY RIDGE

DILTS CORNER

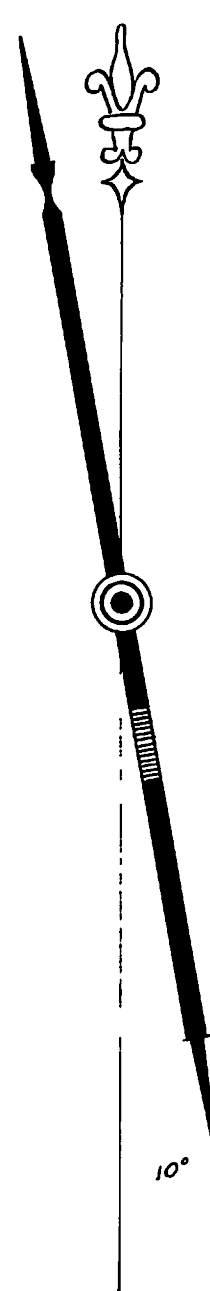

REVISIONS		
DATE	NAME	NO.
JANUARY 2010	WILLIAM G. BERGH, P.L.S.	GS23946
DECEMBER 2010	WILLIAM G. BERGH, P.L.S.	GS23946
JANUARY 2015	WILLIAM G. BERGH, P.L.S.	GS23946
JANUARY 2016	WILLIAM G. BERGH, P.L.S.	GS23946
MARCH 2017	WILLIAM G. BERGH, P.L.S.	GS23946

THIS TAX MAP SHEET WAS FORMALLY
CERTIFIED BY THE STATE OF NEW JERSEY
DIVISION OF TAXATION ON JANUARY 11,
1962. IT WAS SIGNED BY C.E. BARNES AND
GRANTED SERIAL NUMBER 342

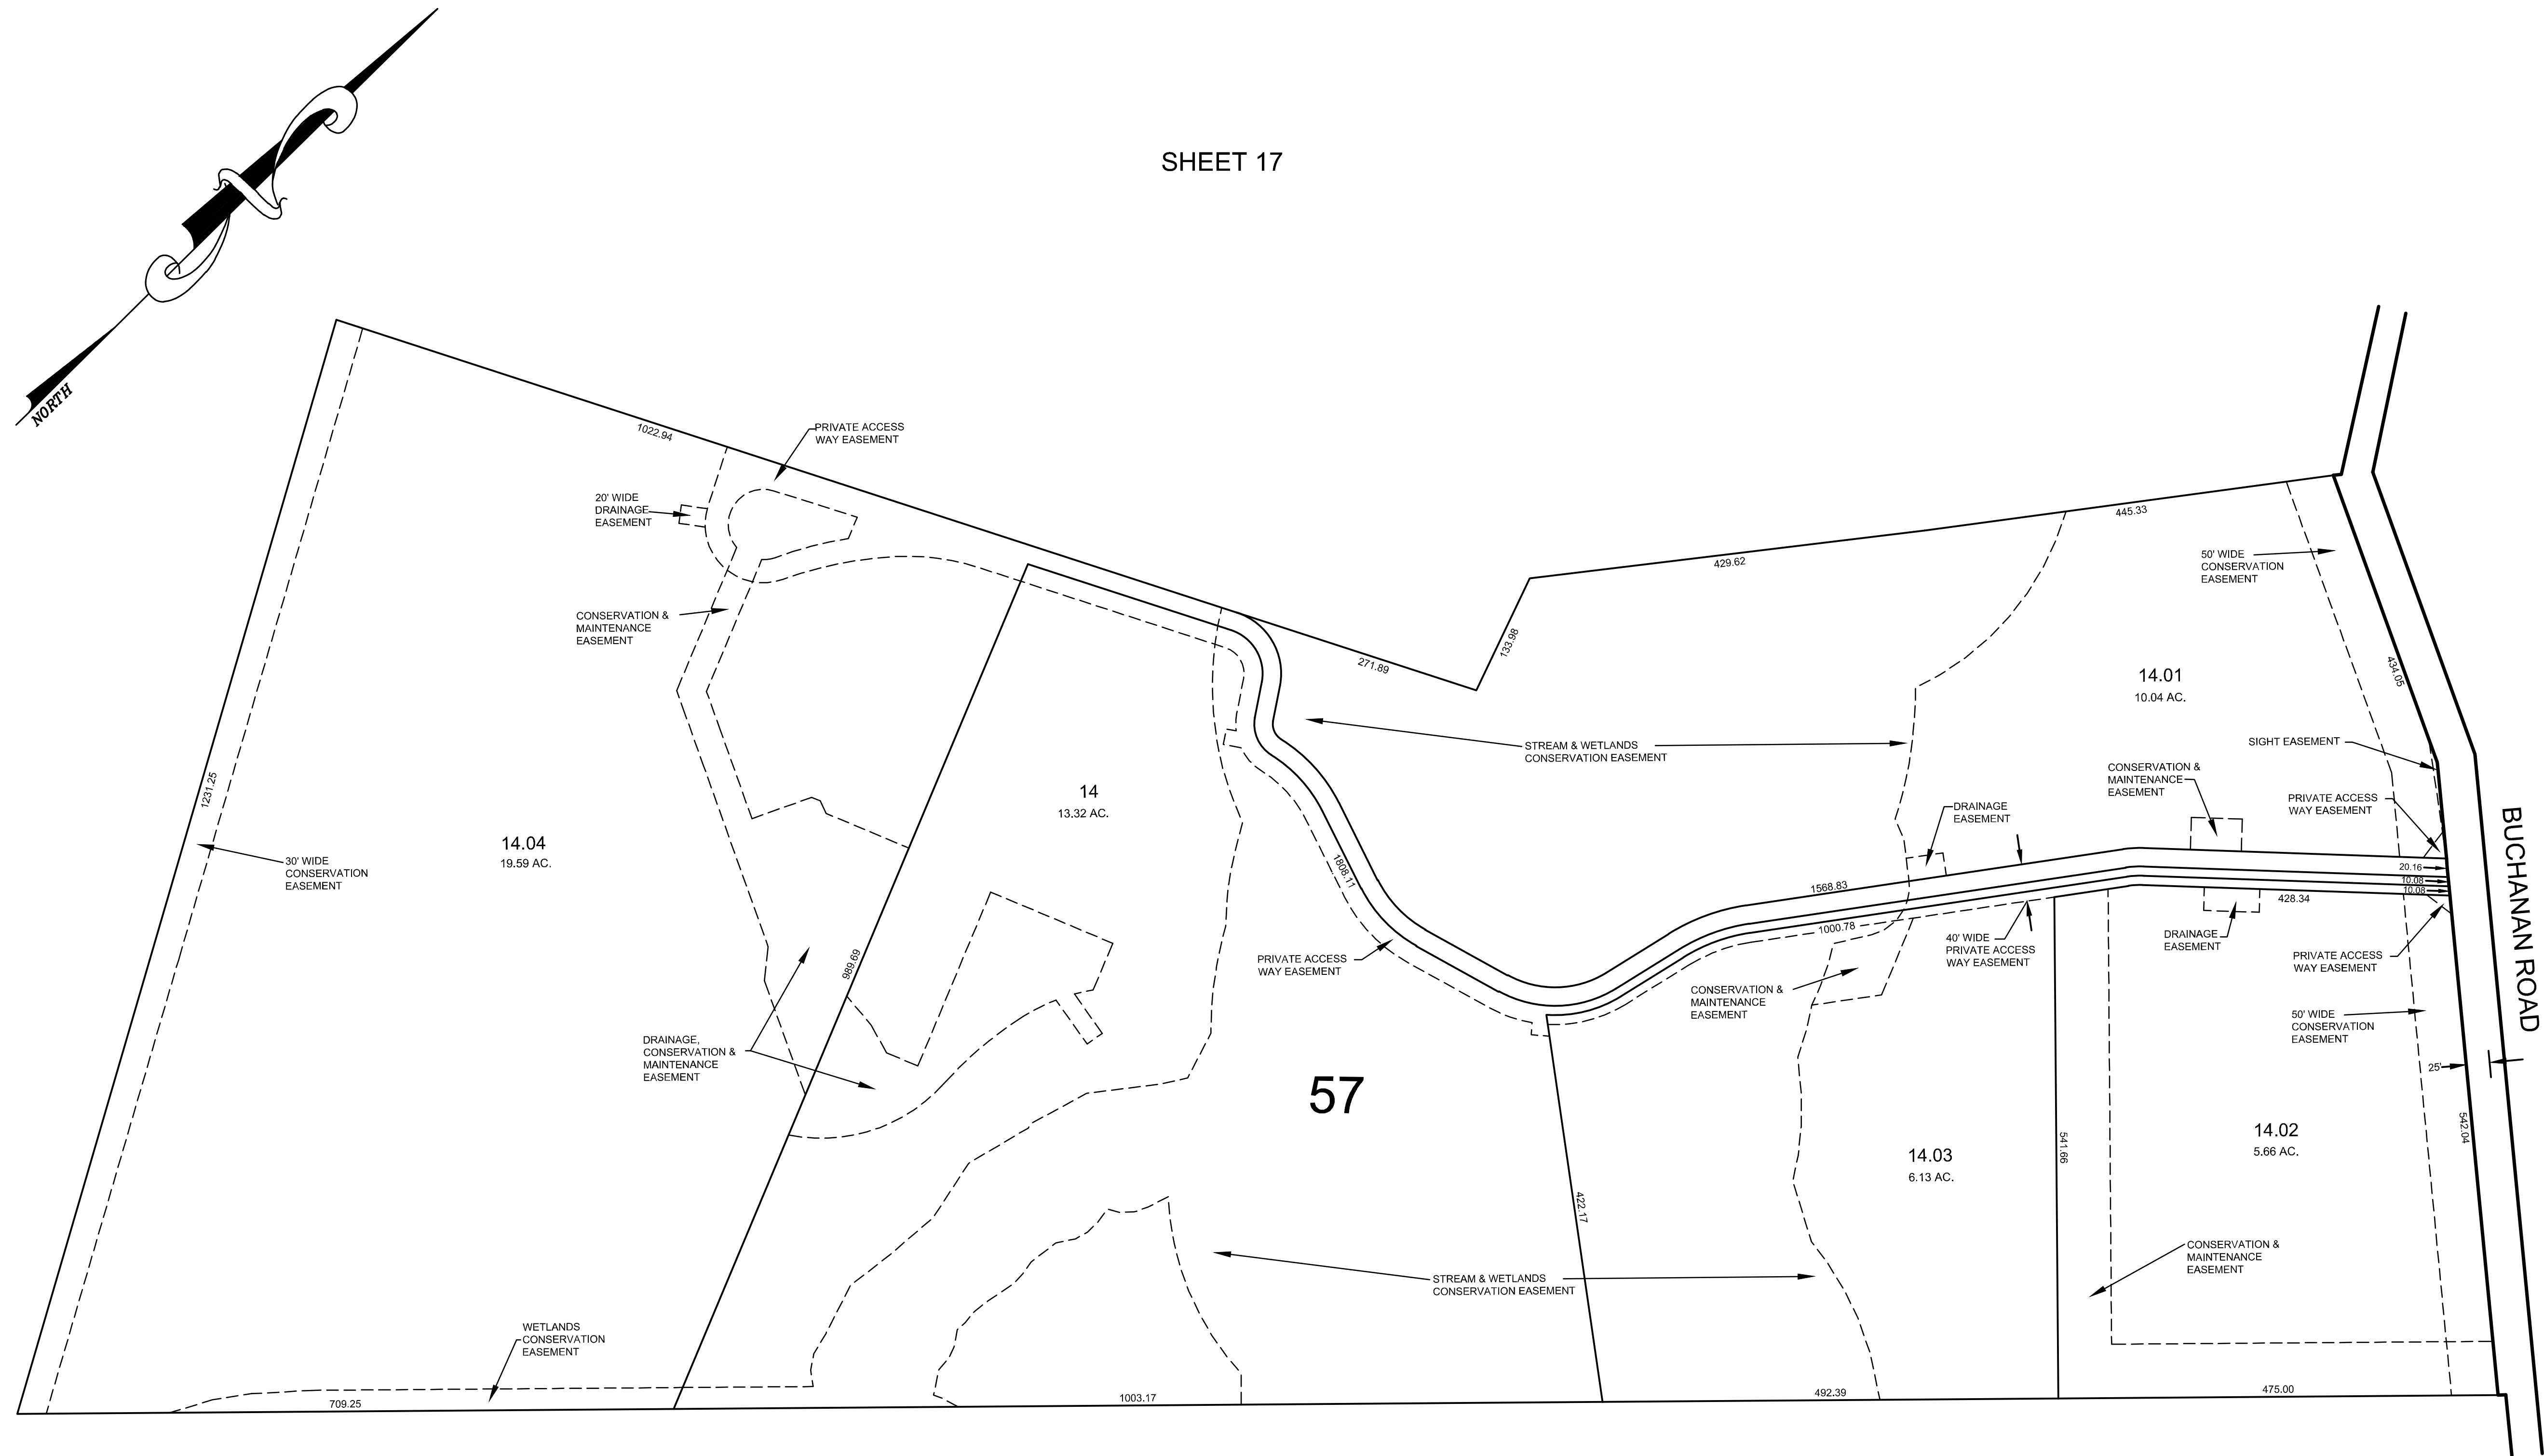


SHEET 17

SHEET 17

TAX MAP
TOWNSHIP OF DELAWARE
HUNTERDON COUNTY, NEW JERSEY
SCALE: 1"= 100' JANUARY 2008
H. CLAY McELDOWNEY, P.E., L.S.
HATCH MOTT MACDONALD
120 W. MAIN ST., CLINTON, NEW JERSEY

REVISIONS		
DATE	NAME	NO.
JANUARY 2014	ERIC V. WILDE, P.L.S.	43279
JANUARY 2016	WILLIAM G. BERGH	GS23946

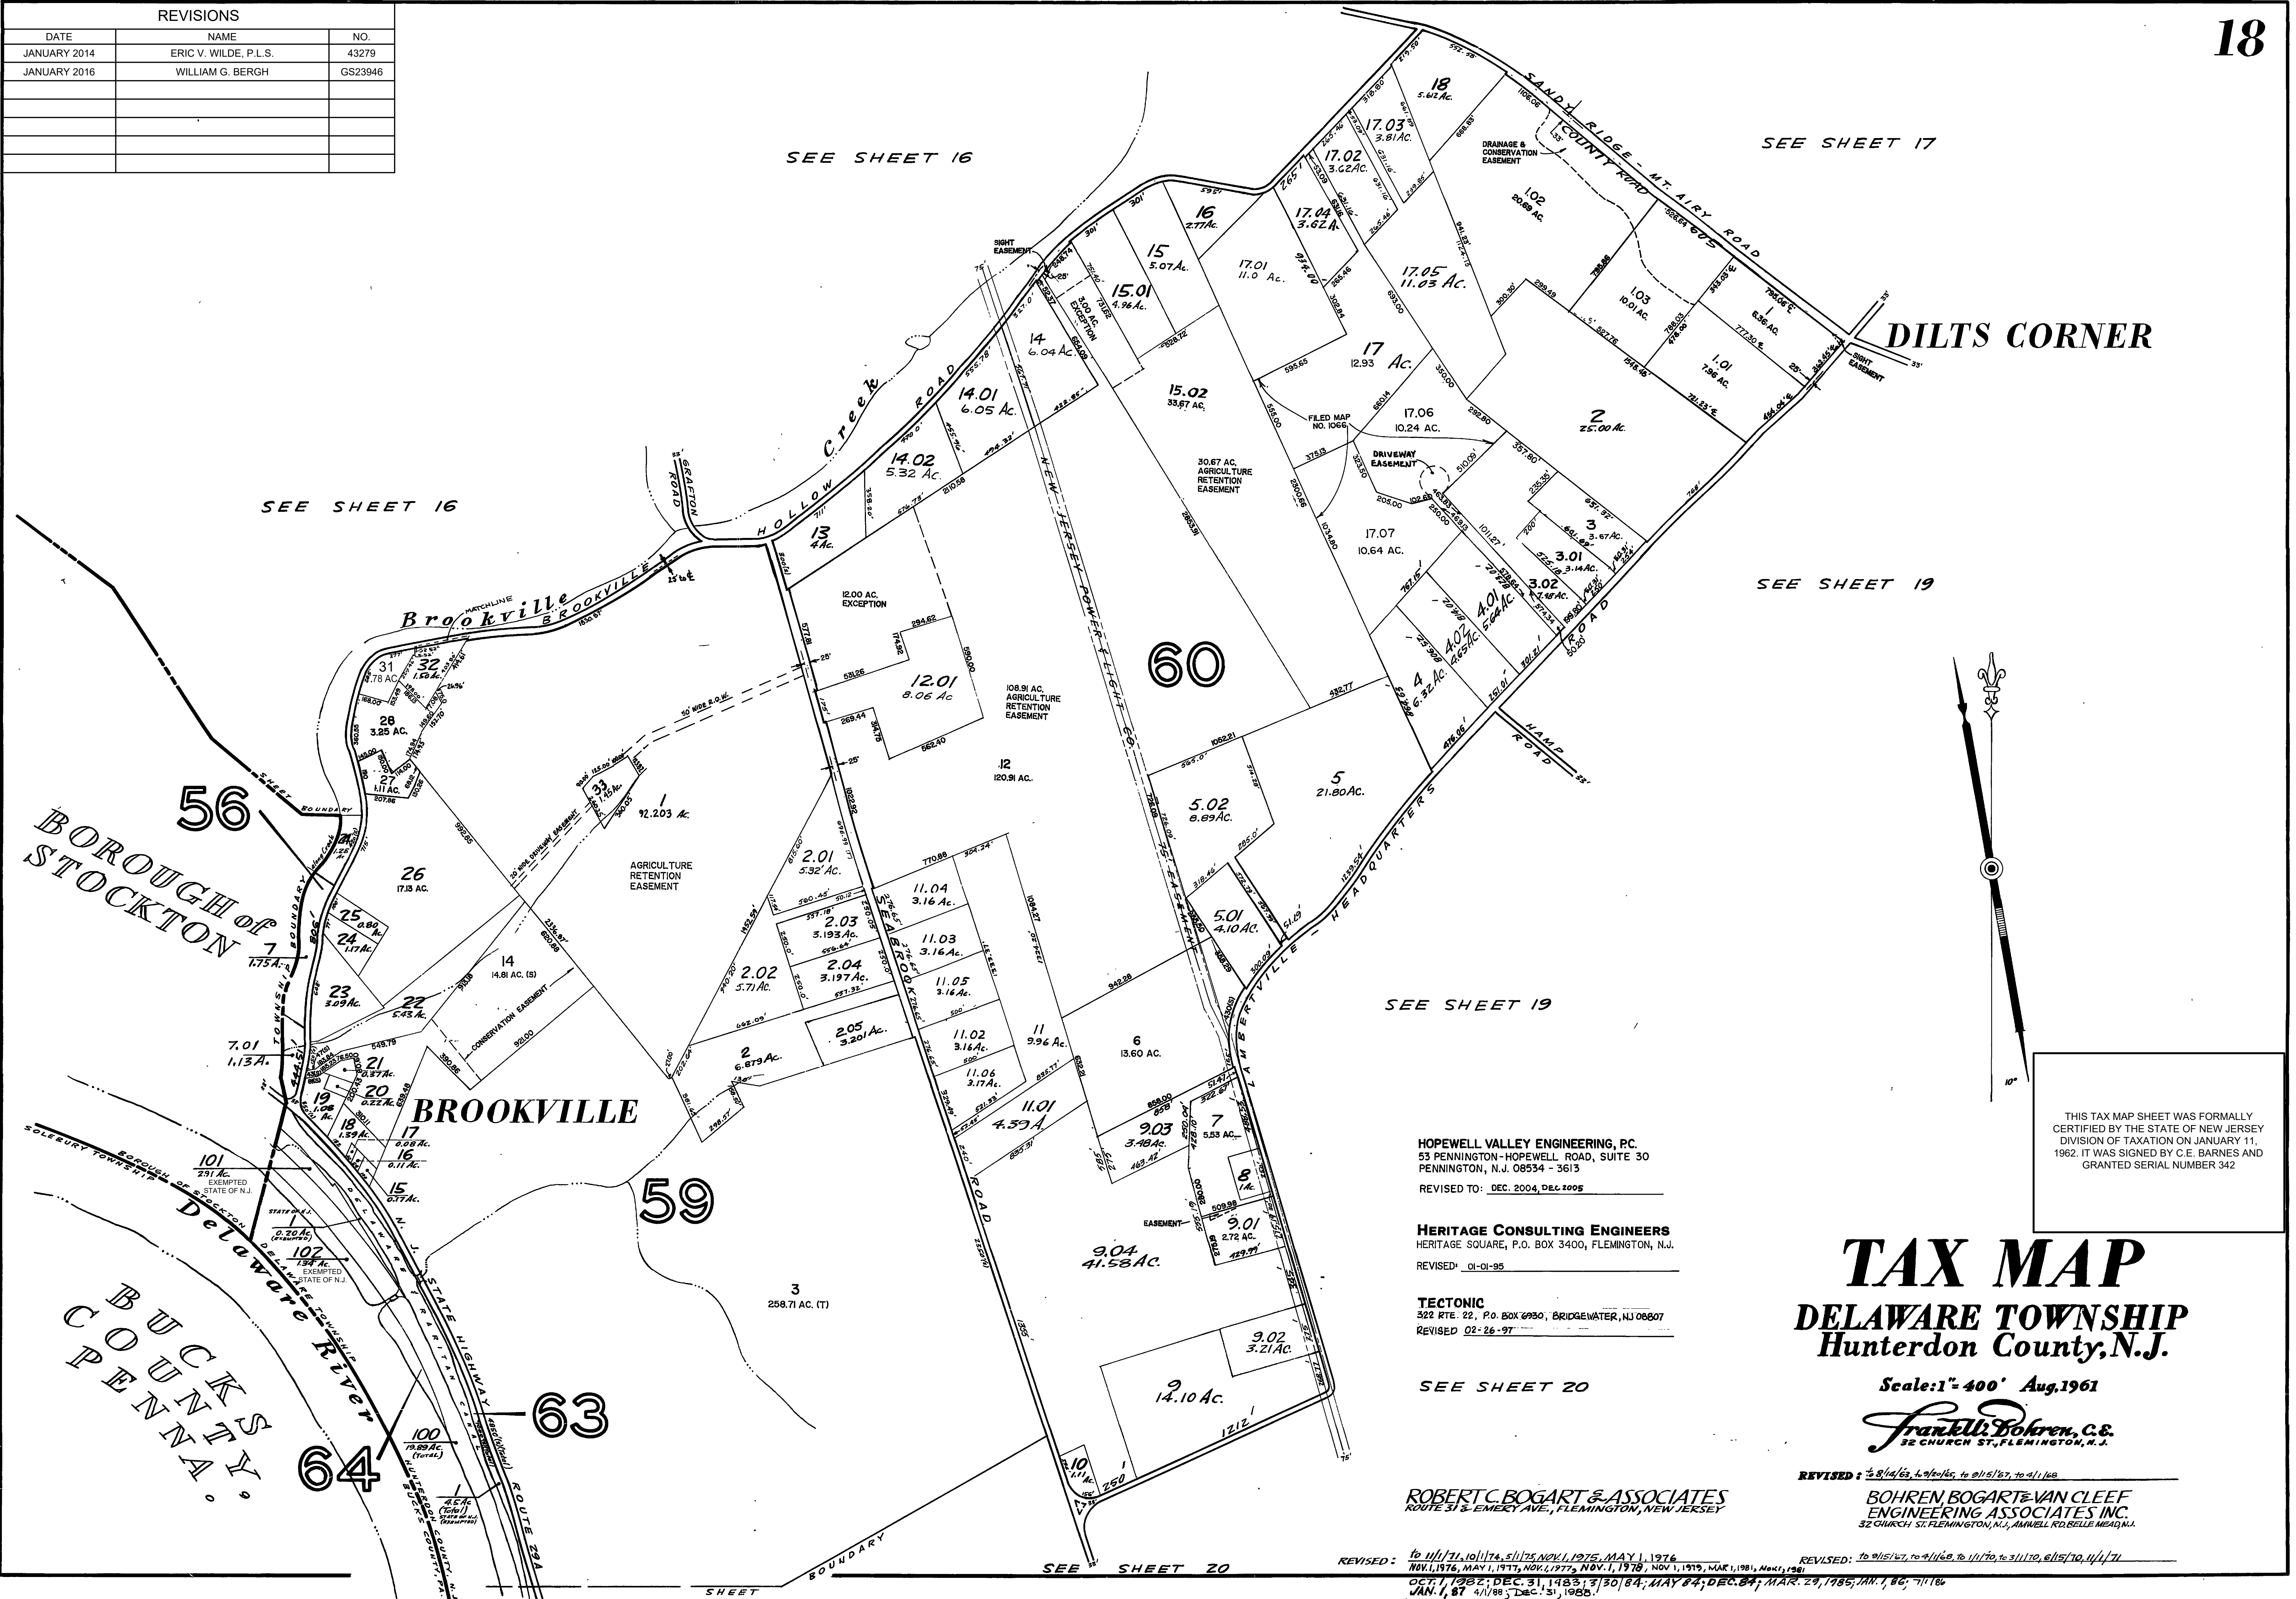

DILTS CORNER

BOROUGH of STOCKTON

BROOKVILLE

BUCKS COUNTY, PENNA.

Delaware River

HOPEWELL VALLEY ENGINEERING, P.C.
53 PENNINGTON-HOPEWELL ROAD, SUITE 30
PENNINGTON, N.J. 08534 - 3613
REVISED TO: DEC. 2004, DEC. 2005

HERITAGE CONSULTING ENGINEERS
HERITAGE SQUARE, P.O. BOX 3400, FLEMINGTON, N.J.
REVISED: 01-01-95

TECTONIC
322 RTE. 22, P.O. BOX 6950, BRIDGEWATER, NJ 08807
REVISED 02-26-97

SEE SHEET 20

ROBERT C. BOGART & ASSOCIATES
ROUTE 31 & EMERY AVE., FLEMINGTON, NEW JERSEY

REVISED: to 11/1/71, 10/1/74, 5/1/75, NOV. 1, 1975, MAY 1, 1976, NOV. 1, 1976, MAY 1, 1977, NOV. 1, 1977, NOV. 1, 1978, NOV. 1, 1979, MAR. 1, 1981, MAR. 1, 1982, OCT. 1, 1982, DEC. 31, 1983, 3/30/84, MAY 84, DEC. 84, MAR. 29, 1985, JAN. 1, 86, 7/1/86, JAN. 1, 87, 4/1/88, Dec. 31, 1988.

TAX MAP

DELAWARE TOWNSHIP

Hunterdon County, N.J.

Scale: 1" = 400' Aug. 1961

Franklin Bohren, C.E.
32 CHURCH ST., FLEMINGTON, N.J.

REVISED: 8/14/63, 4/9/64, to 8/15/67, to 4/1/68
BOHREN, BOGART & VAN CLEEF
ENGINEERING ASSOCIATES INC.
32 CHURCH ST., FLEMINGTON, N.J., ANNEX RD., BELLEVILLE, N.J.

THIS TAX MAP SHEET WAS FORMALLY
CERTIFIED BY THE STATE OF NEW JERSEY
DIVISION OF TAXATION ON JANUARY 11,
1962. IT WAS SIGNED BY C.E. BARNES AND
GRANTED SERIAL NUMBER 342

